



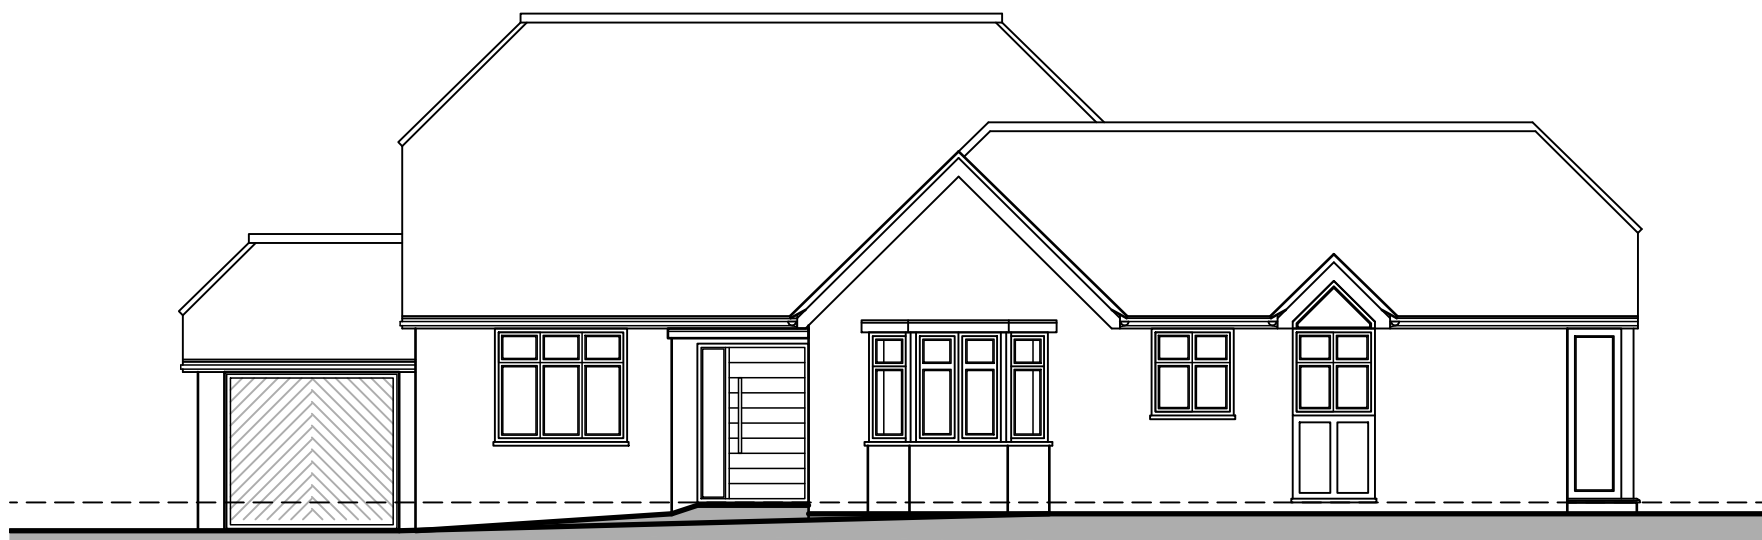

FRONT ELEVATION (south)

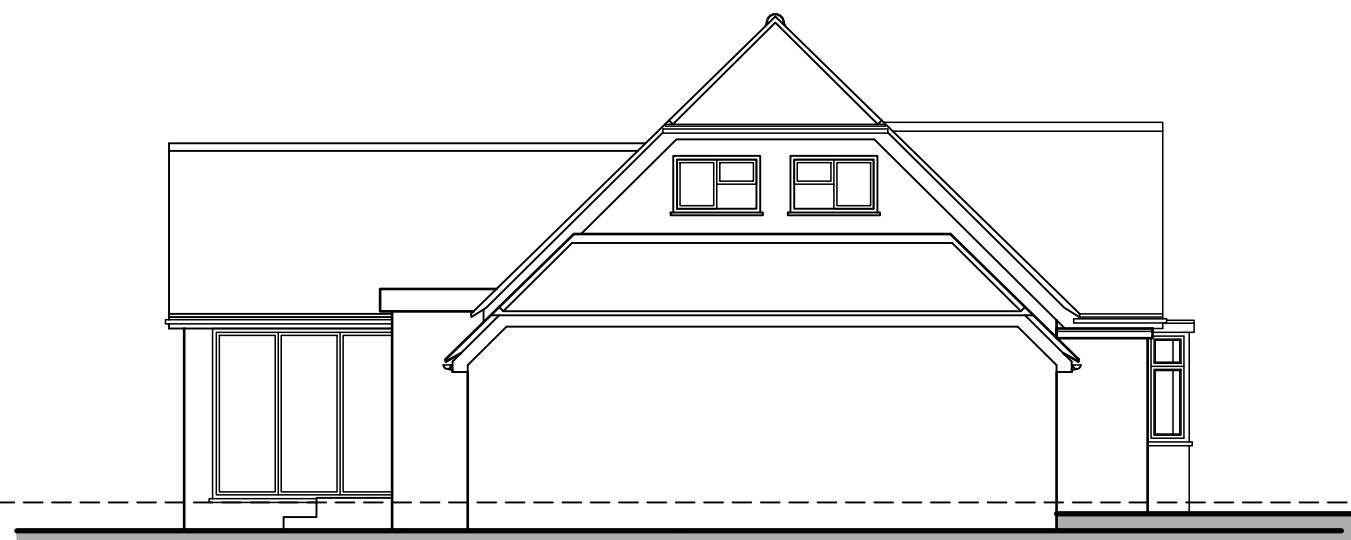

SIDE ELEVATION (west)




REAR ELEVATION (north)




SIDE ELEVATION (east)




GROUND FLOOR PLAN

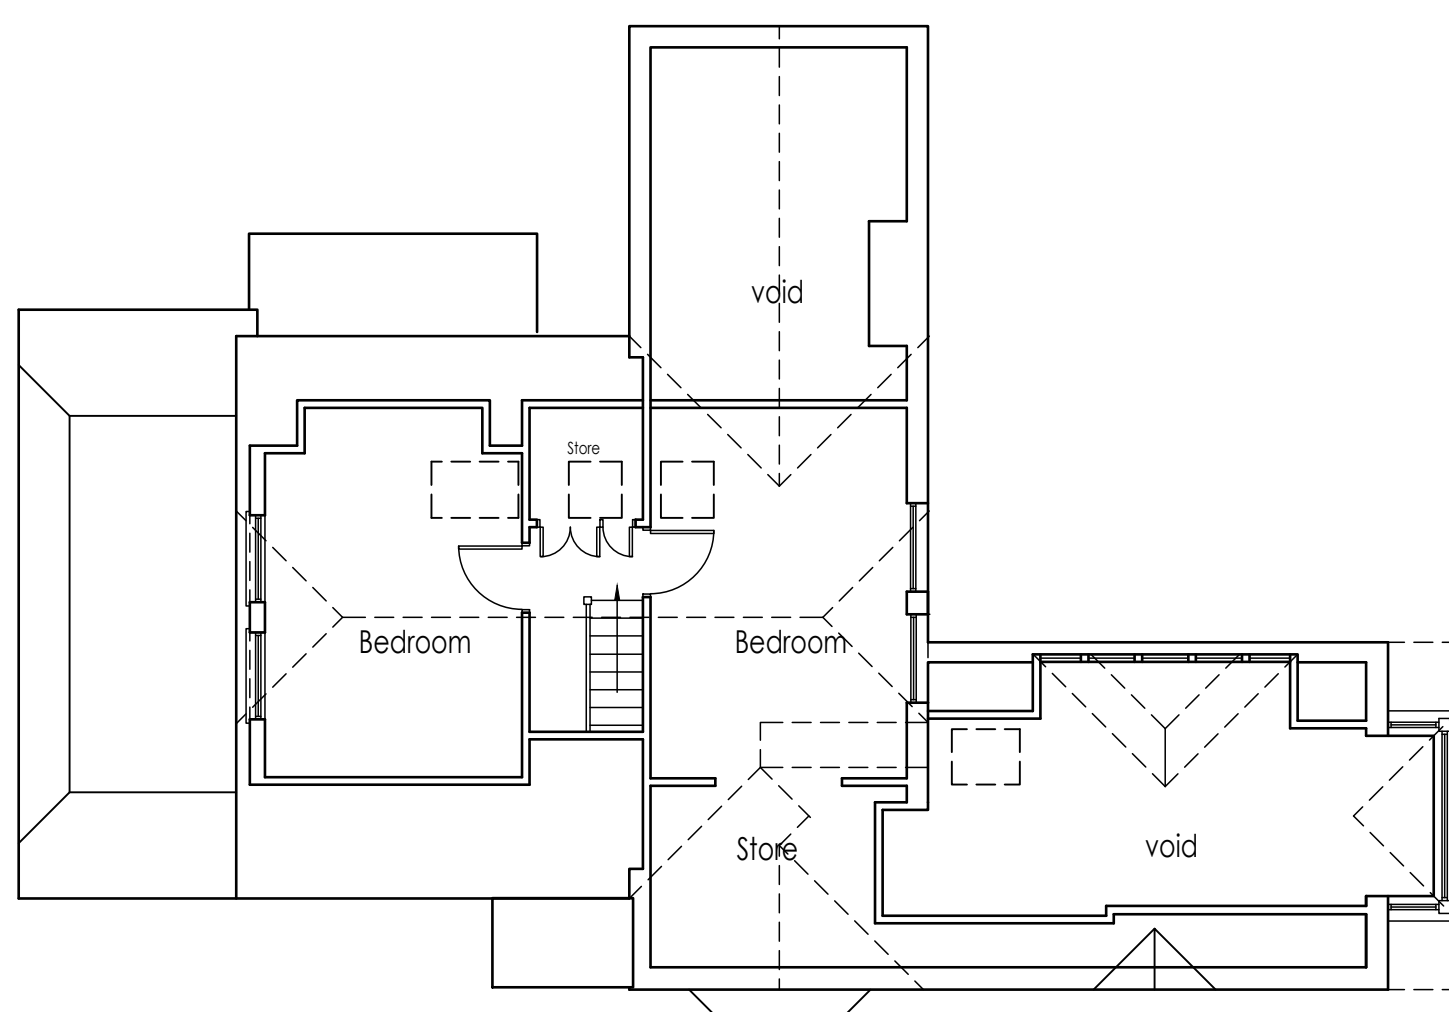

LOFT PLAN

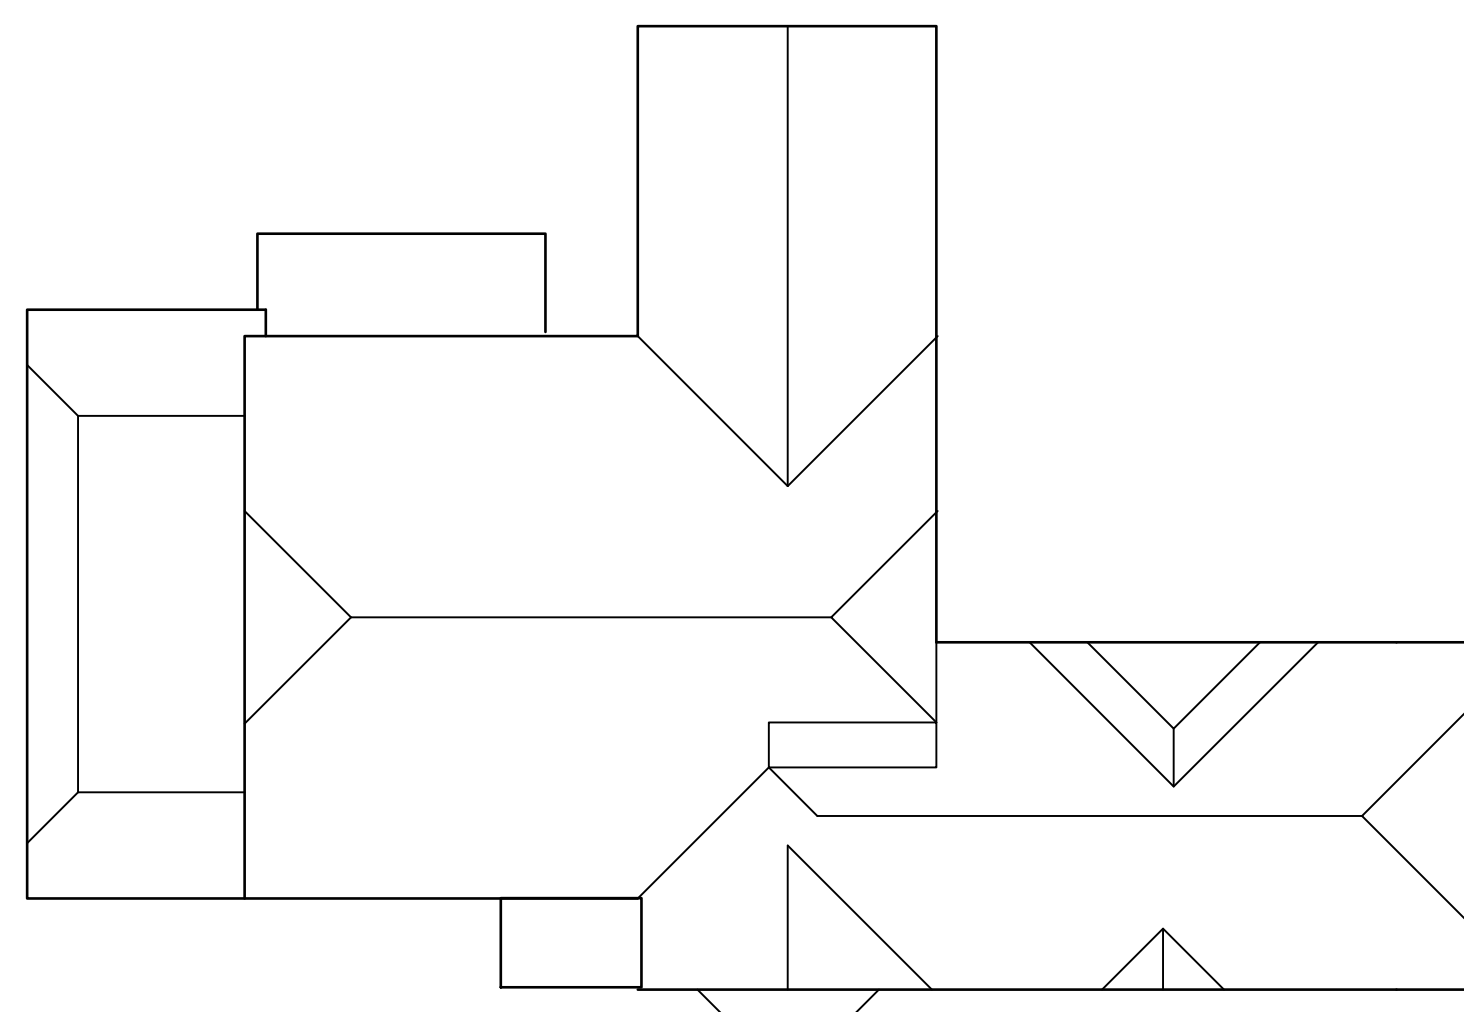

ROOF PLAN

 

SCALE 1:100

Notes

Rev A 25.03.2025 Planning application

Proposed Extension at
195 Victoria Road
Wargrave
Reading RG10 8AH
For Mr & Mrs T Platt

Existing
Plans & Elevations

Date	March 2025
Scale	1:100 at A1
Drawing number	1834/SV/01 A

B W Design
55 Wavell Road Maidenhead Berks SL6 5AB
Telephone 01628-670966