





REAR ELEVATION As Proposed
Scale 1:100

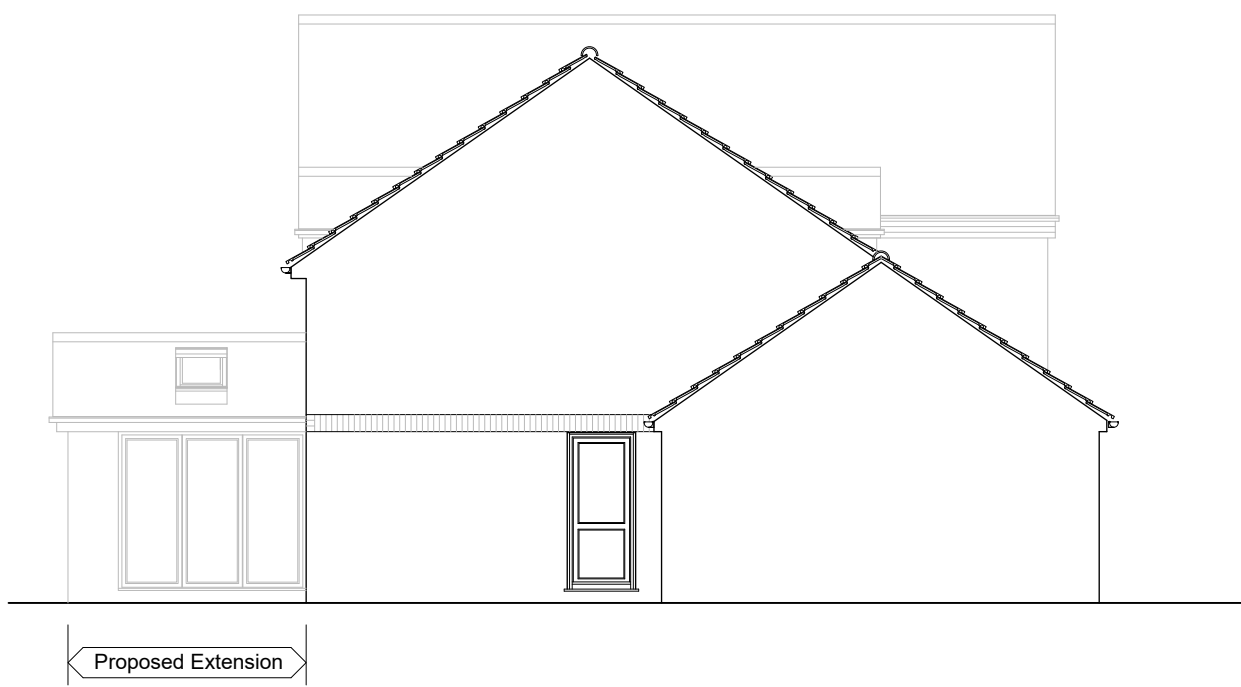


SIDE ELEVATION As Proposed

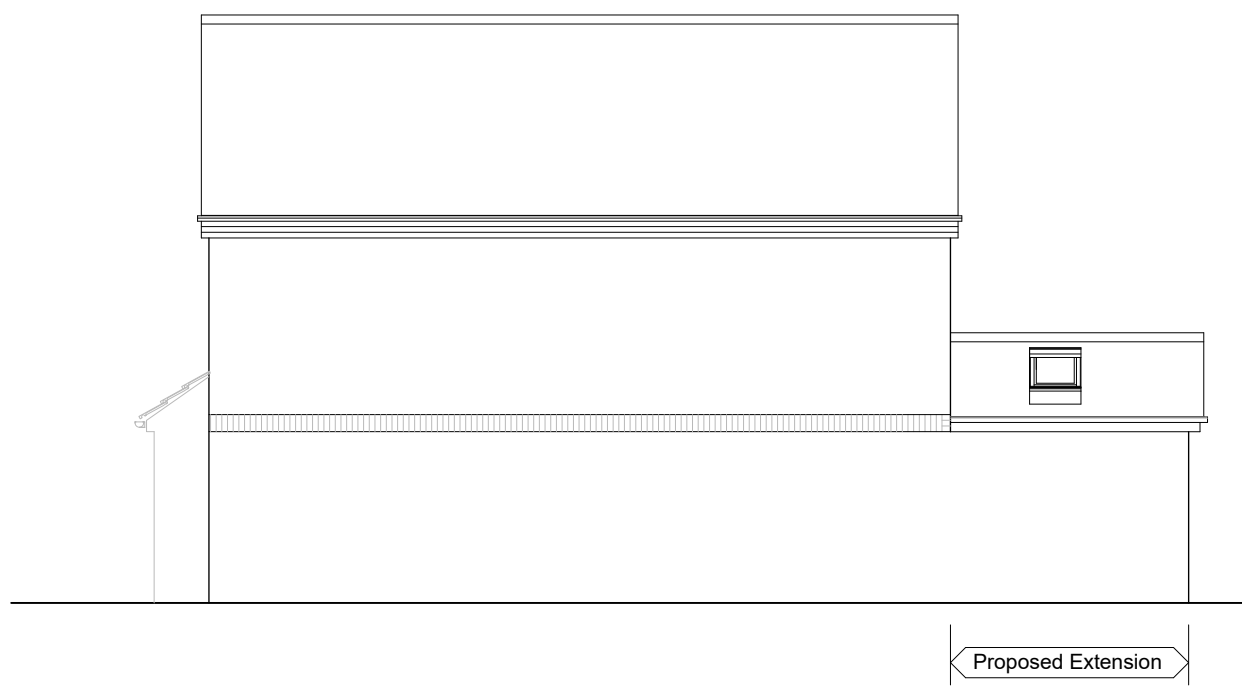


SIDE ELEVATION As Proposed




REAR ELEVATION As Existing
Scale 1:100

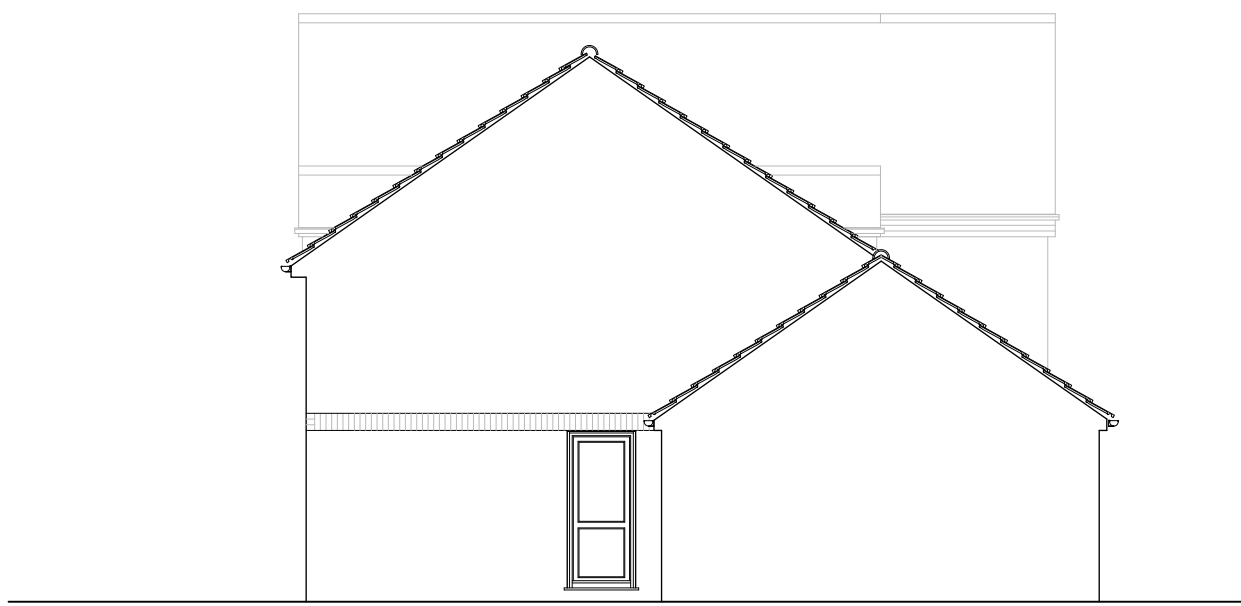


SIDE ELEVATION As Existing

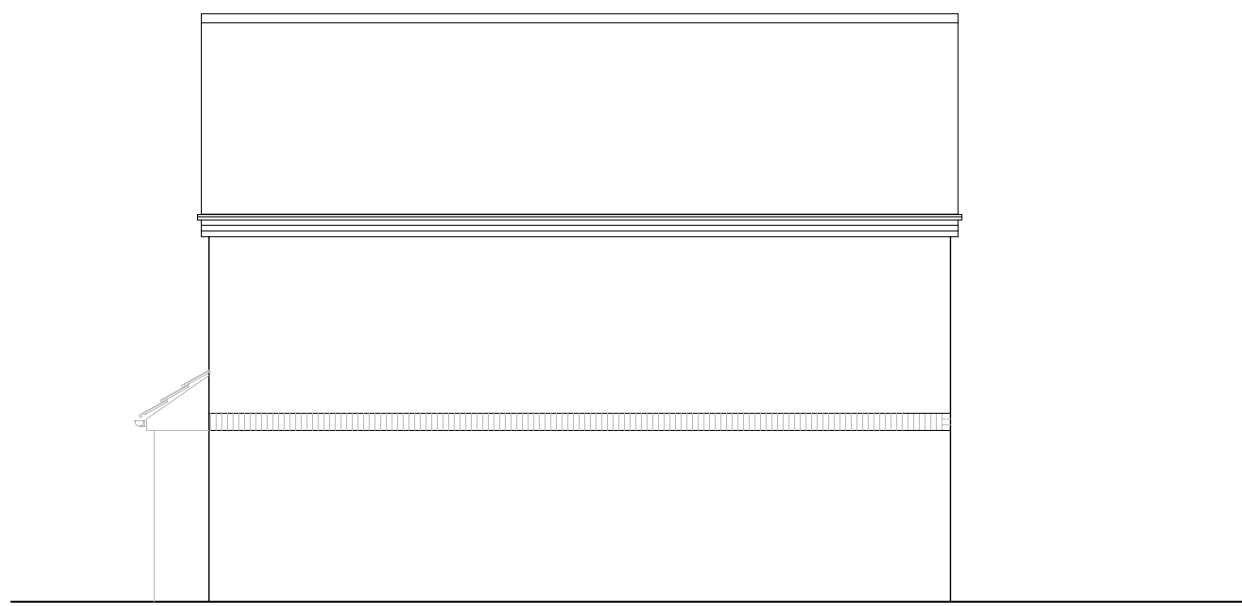


SIDE ELEVATION As Existing

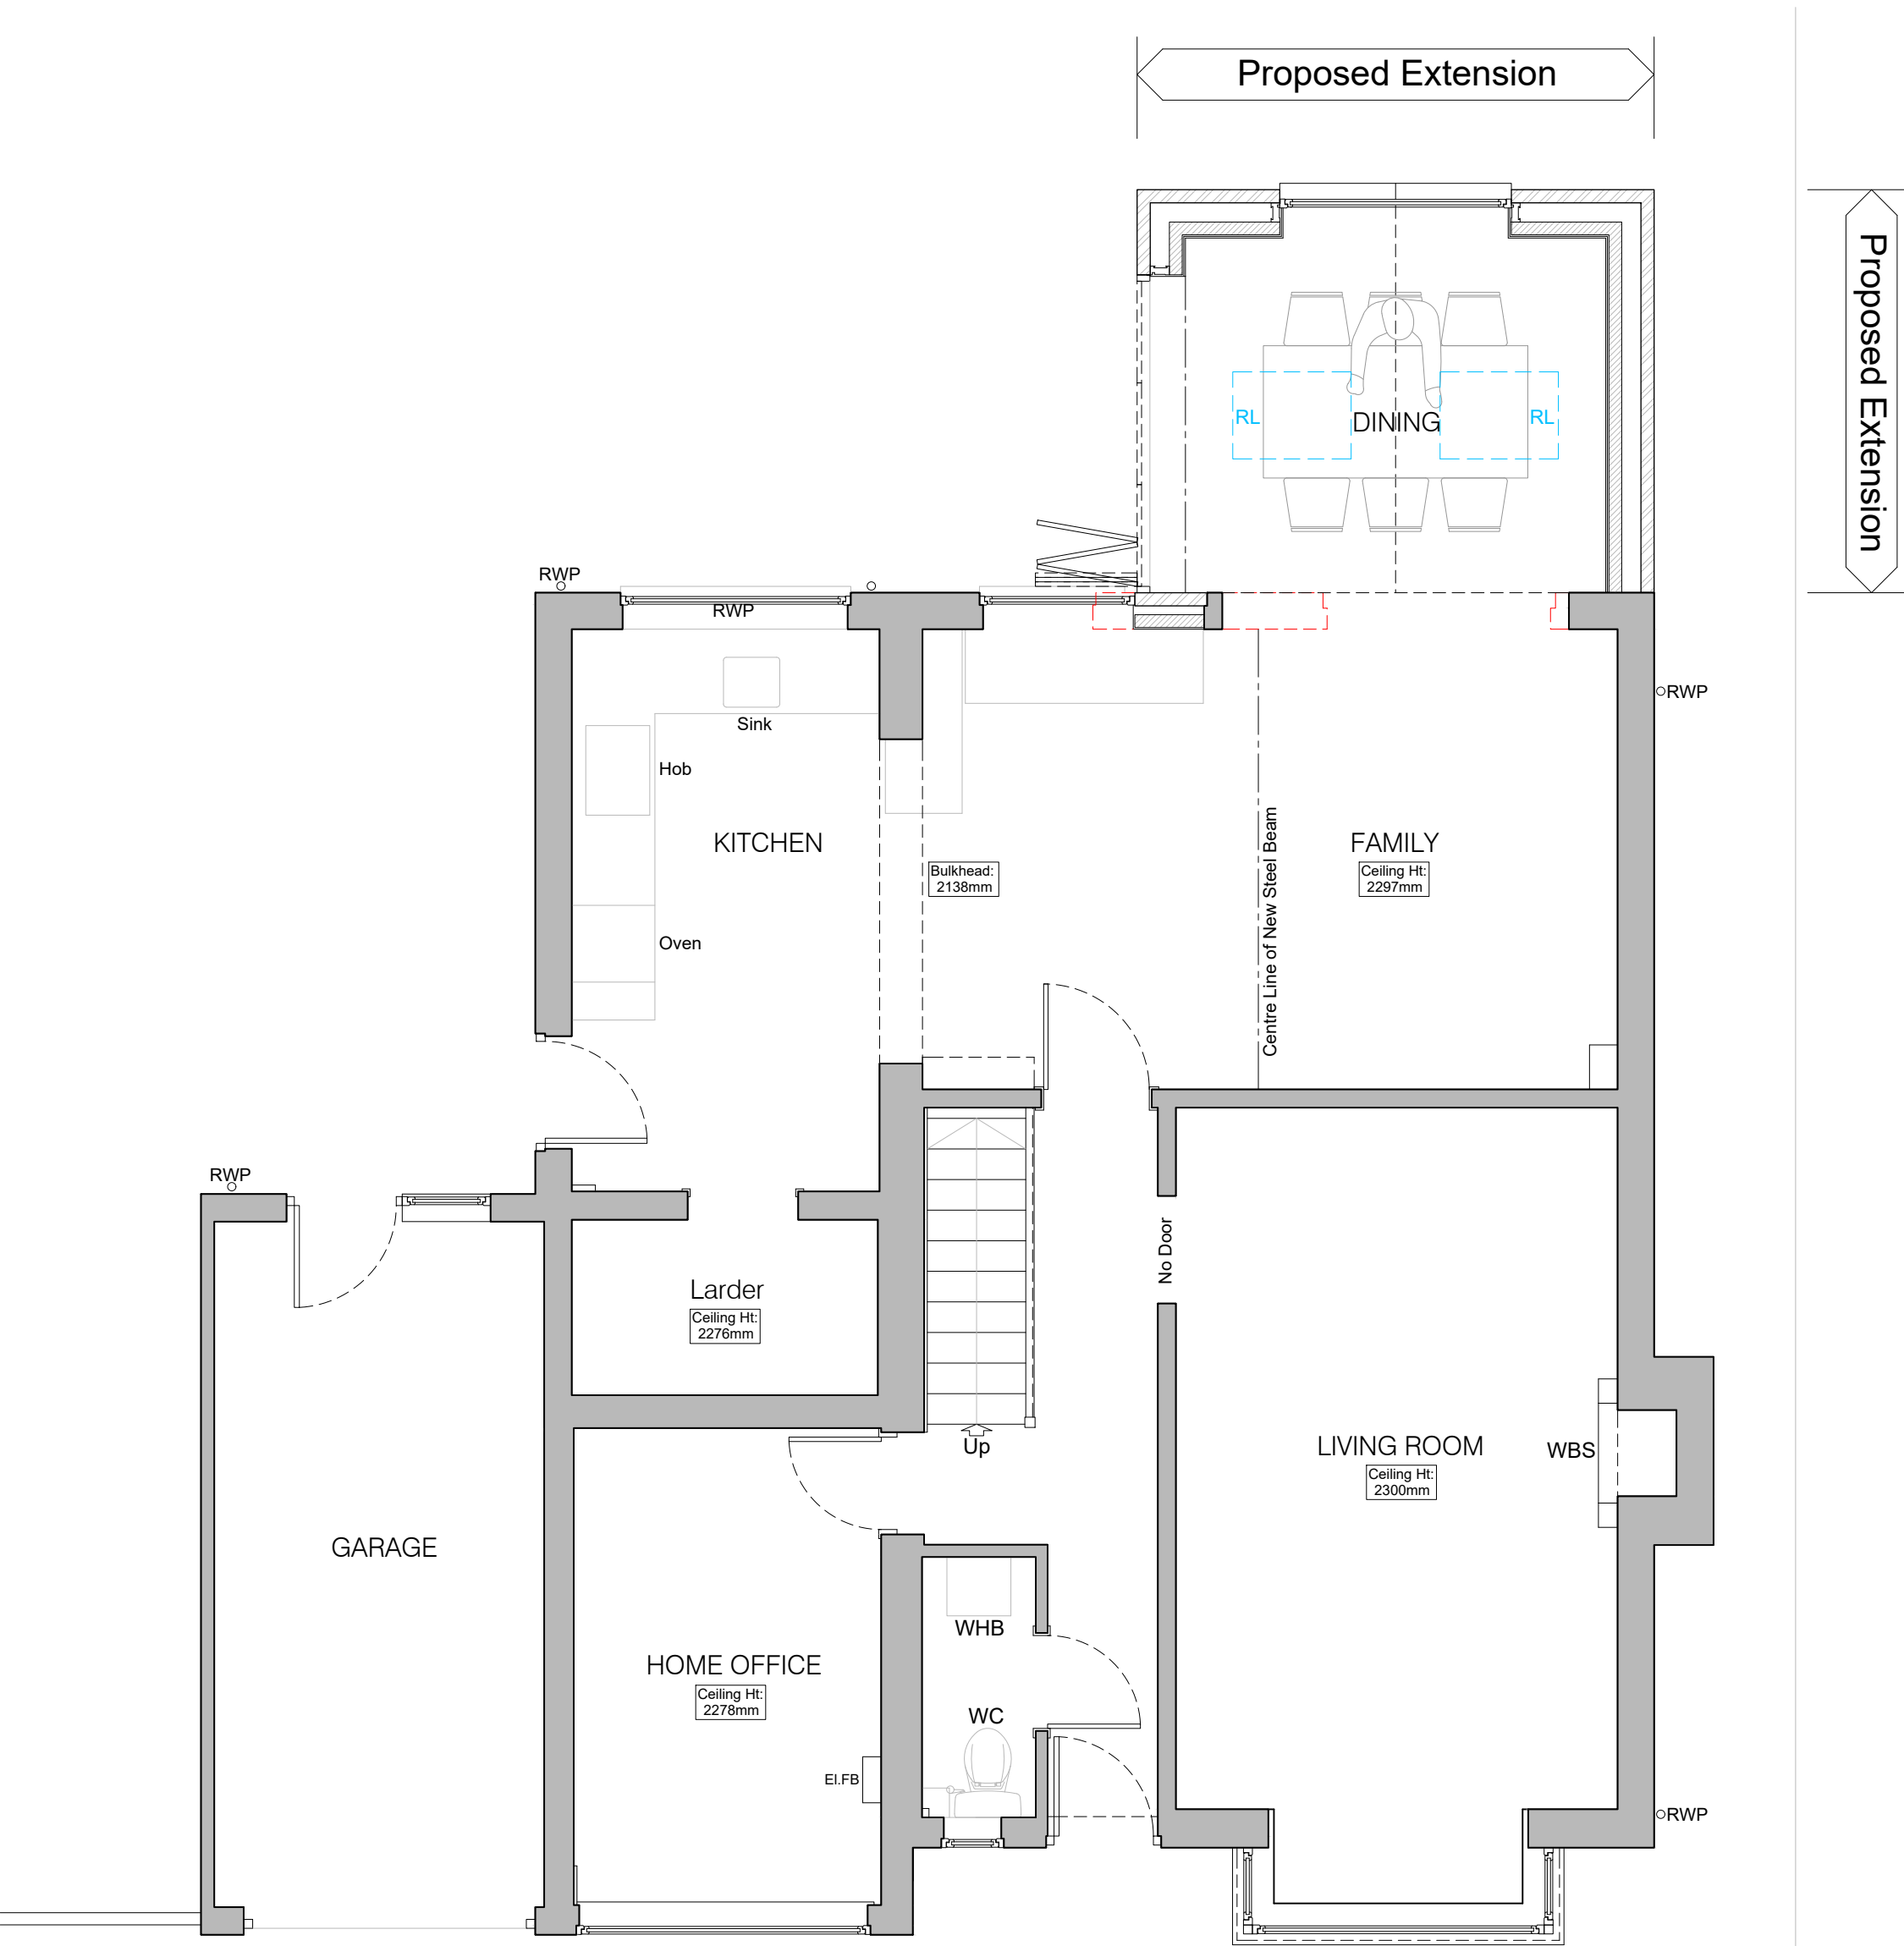

GROUND FLOOR GENERAL ARRANGEMENT PLAN As Proposed
Scale 1:50

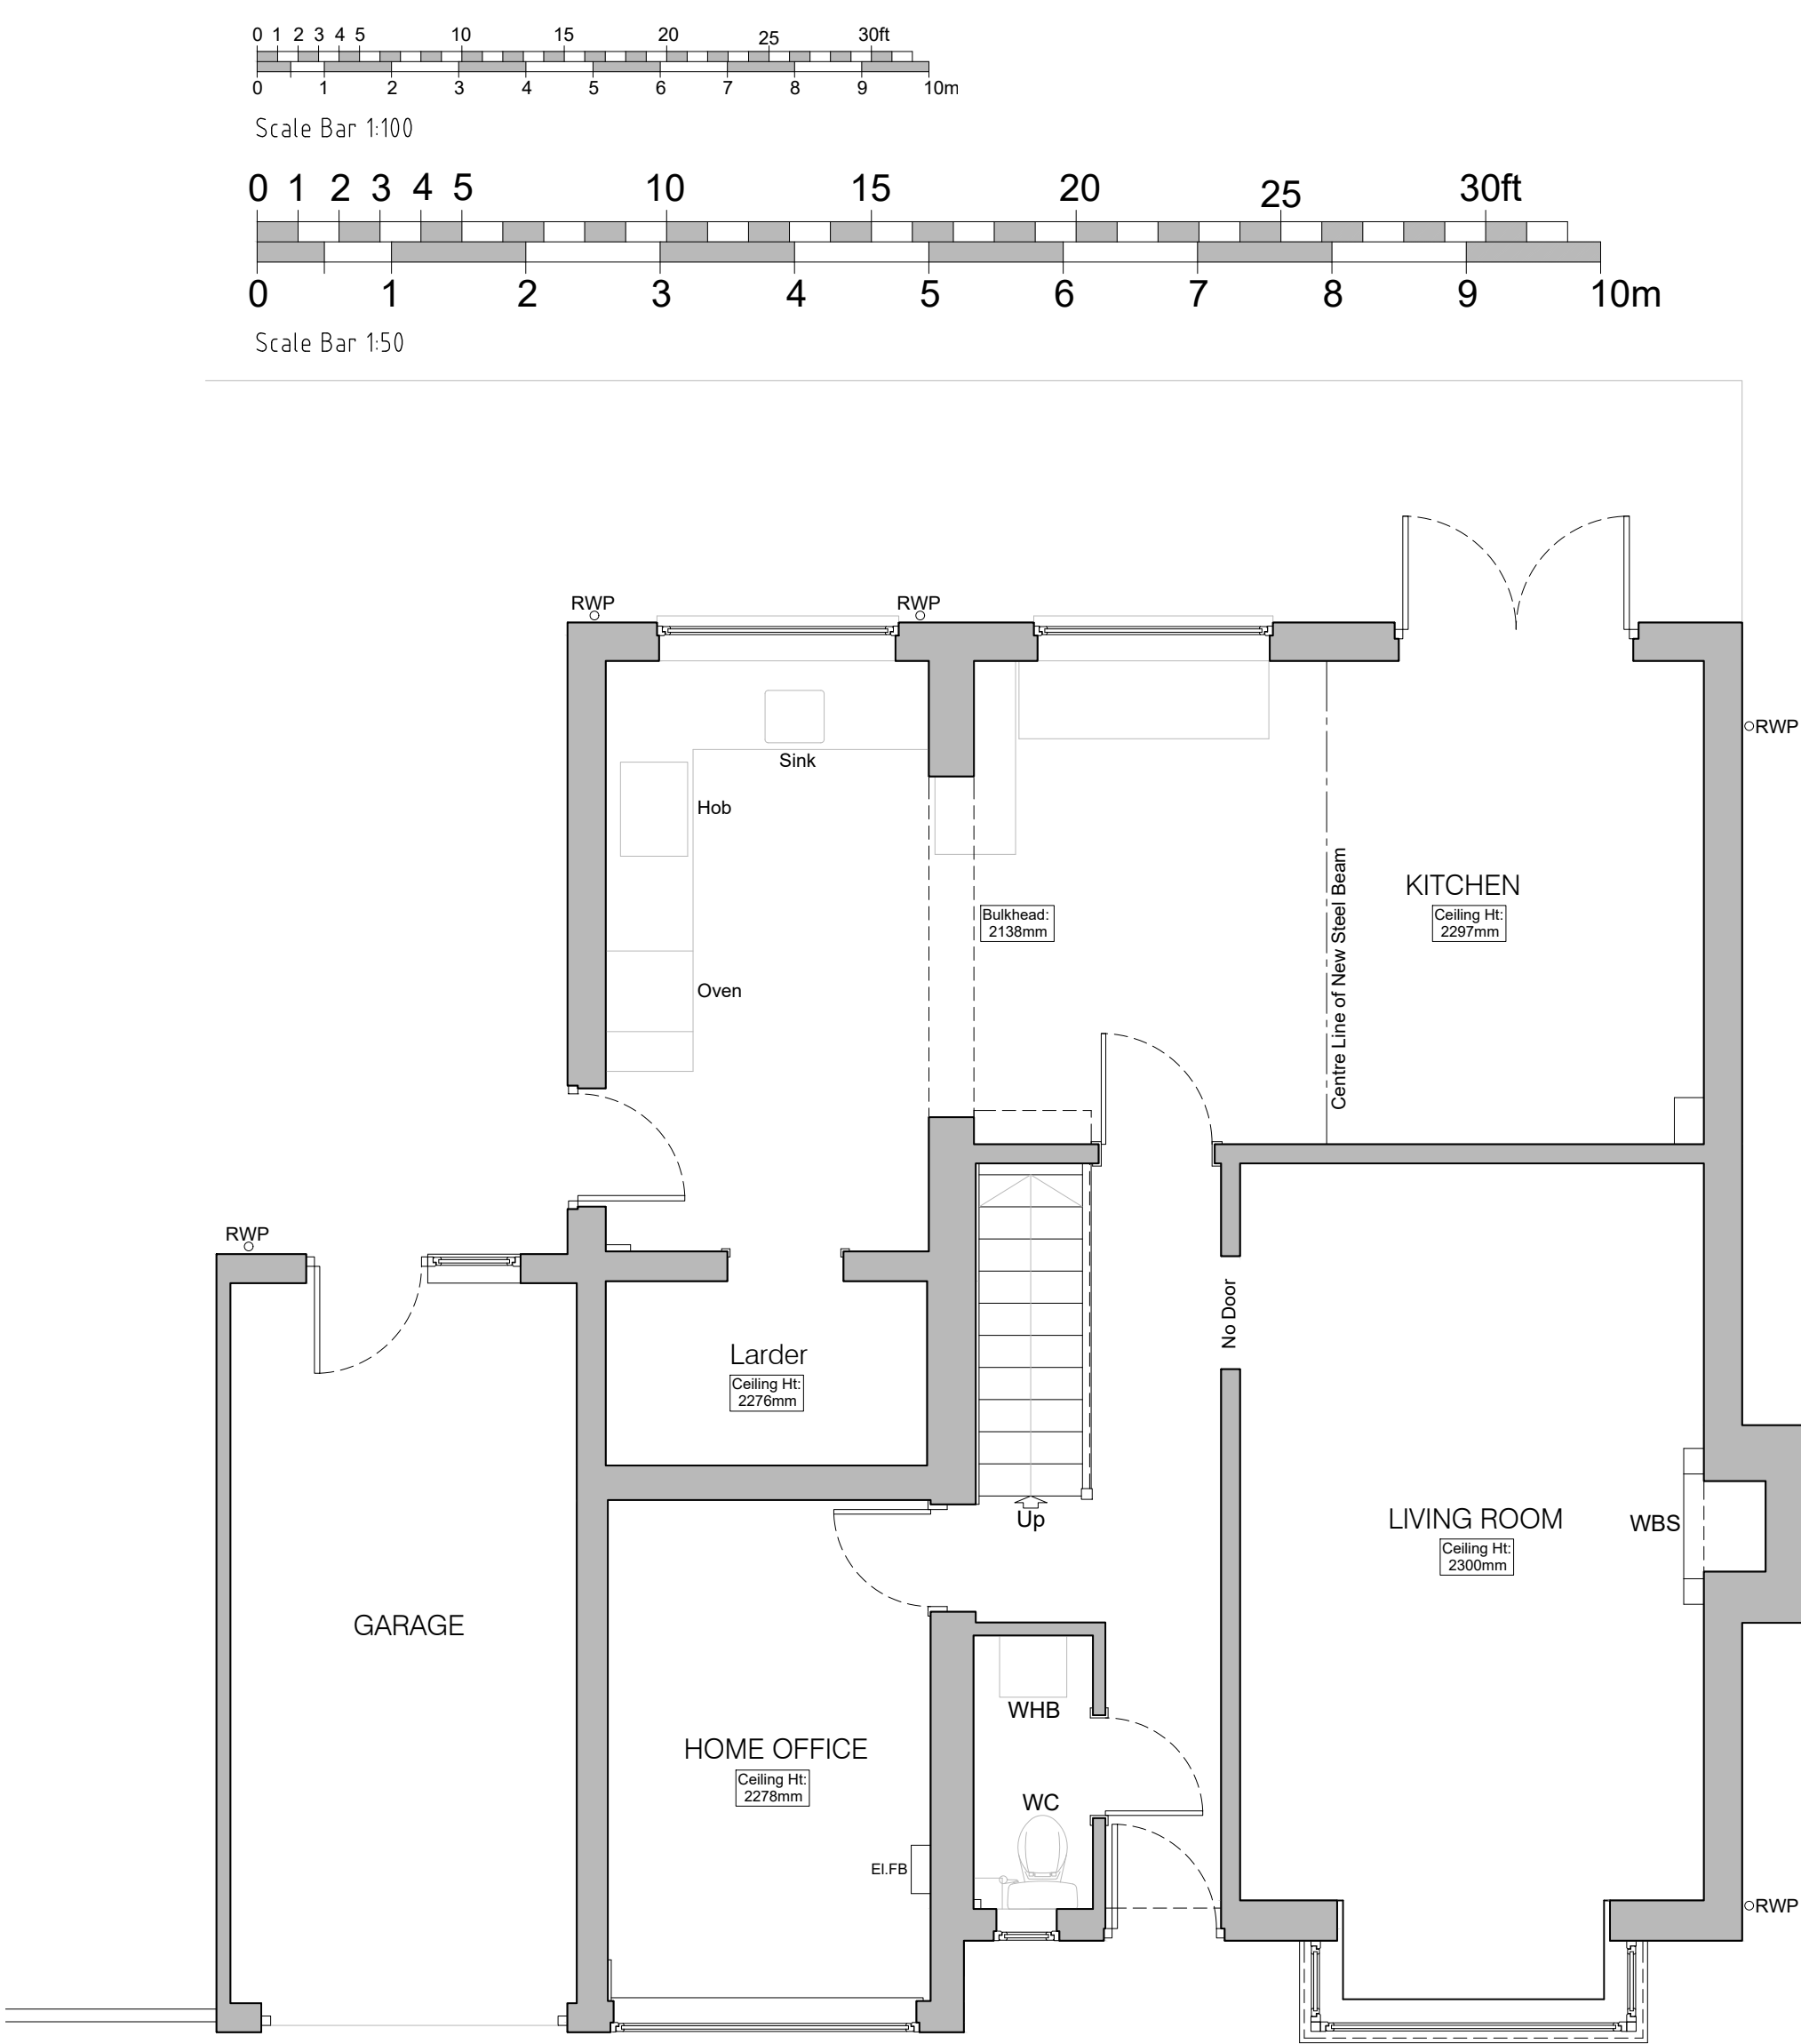

GROUND FLOOR GENERAL ARRANGEMENT PLAN As Existing
Scale 1:50

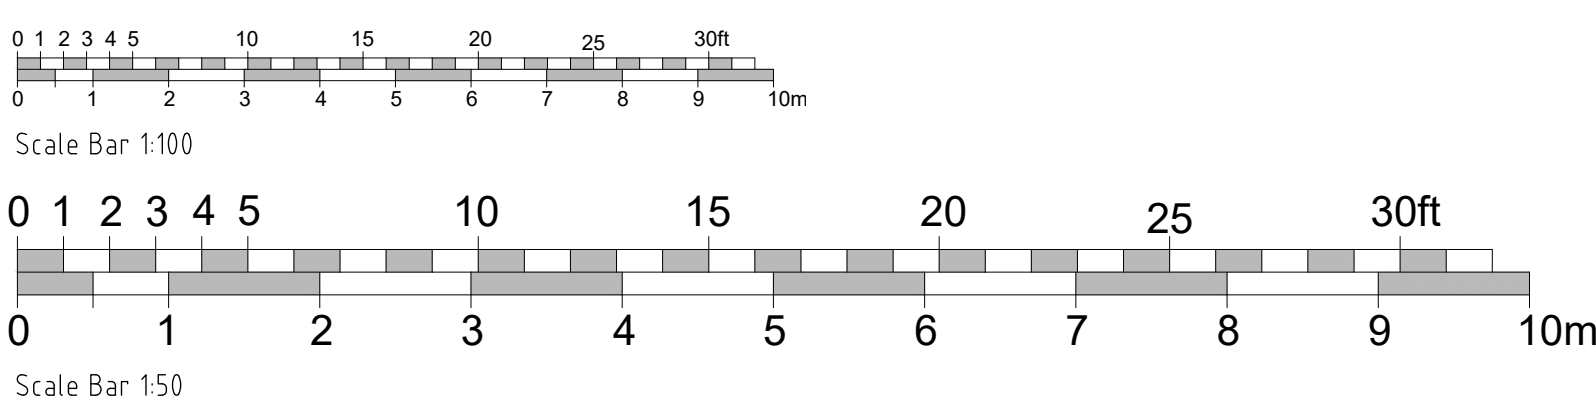

FOR PLANNING SUBMISSION		
Rev	Description	Date
EXTENSIONS AND ALTERATIONS LOCATION		
Mr. and Mrs. G. West 199, Hyde End Road, Spencer's Wood, Reading, Berkshire, RG7 1BU		
DRAWING TITLE GROUND FLOOR PLANS Inc. REAR and SIDE ELEVATIONS As Existing and Proposed		
DAVID HOLTHAM Architect		DATE March 2025
SCALE Varies @ A1	DRWG. NO. 2025/26-01	REVISION -