



Existing ground floor

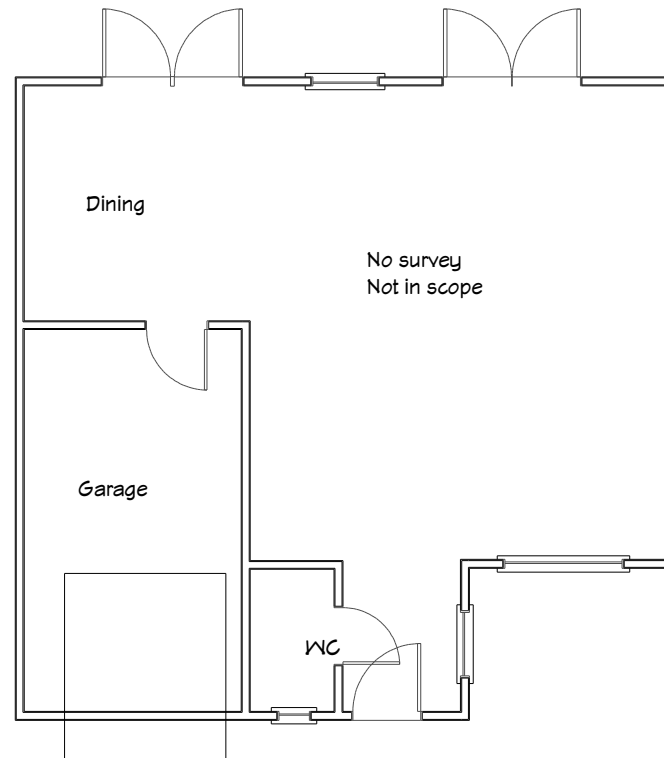

Proposed ground floor

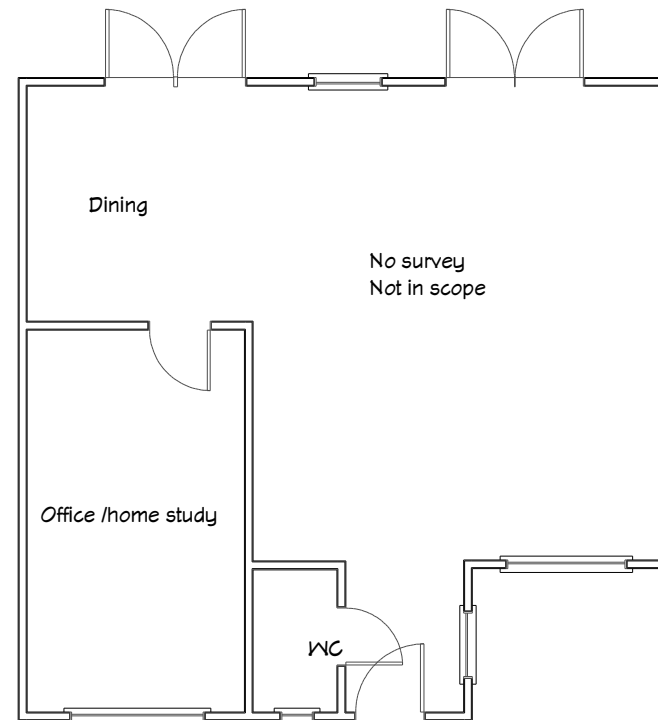

Mr D Leahy
10 Eriswell Close
Lower Earley
Reading
RG6 3AY

Homeowner application for single garage
conversion to home study with changes to
fenestration

Dated 12/05/2025
Version 1
Drawn: County Garage Conversions Ltd

Notes
No changes to side elevations
No change to rear elevations

Scale 1:100 on A3



Existing front elevation



Proposed front elevation

