


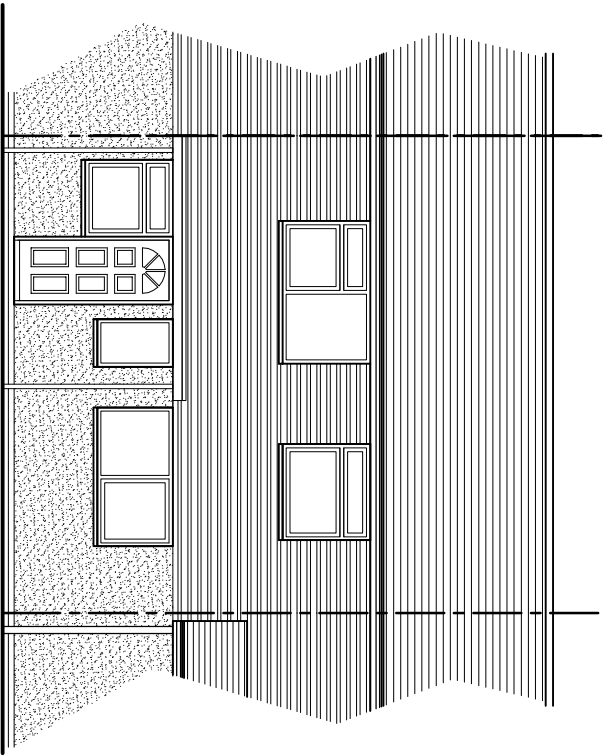
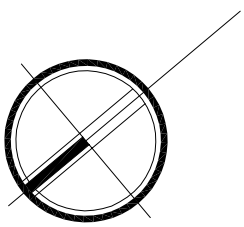


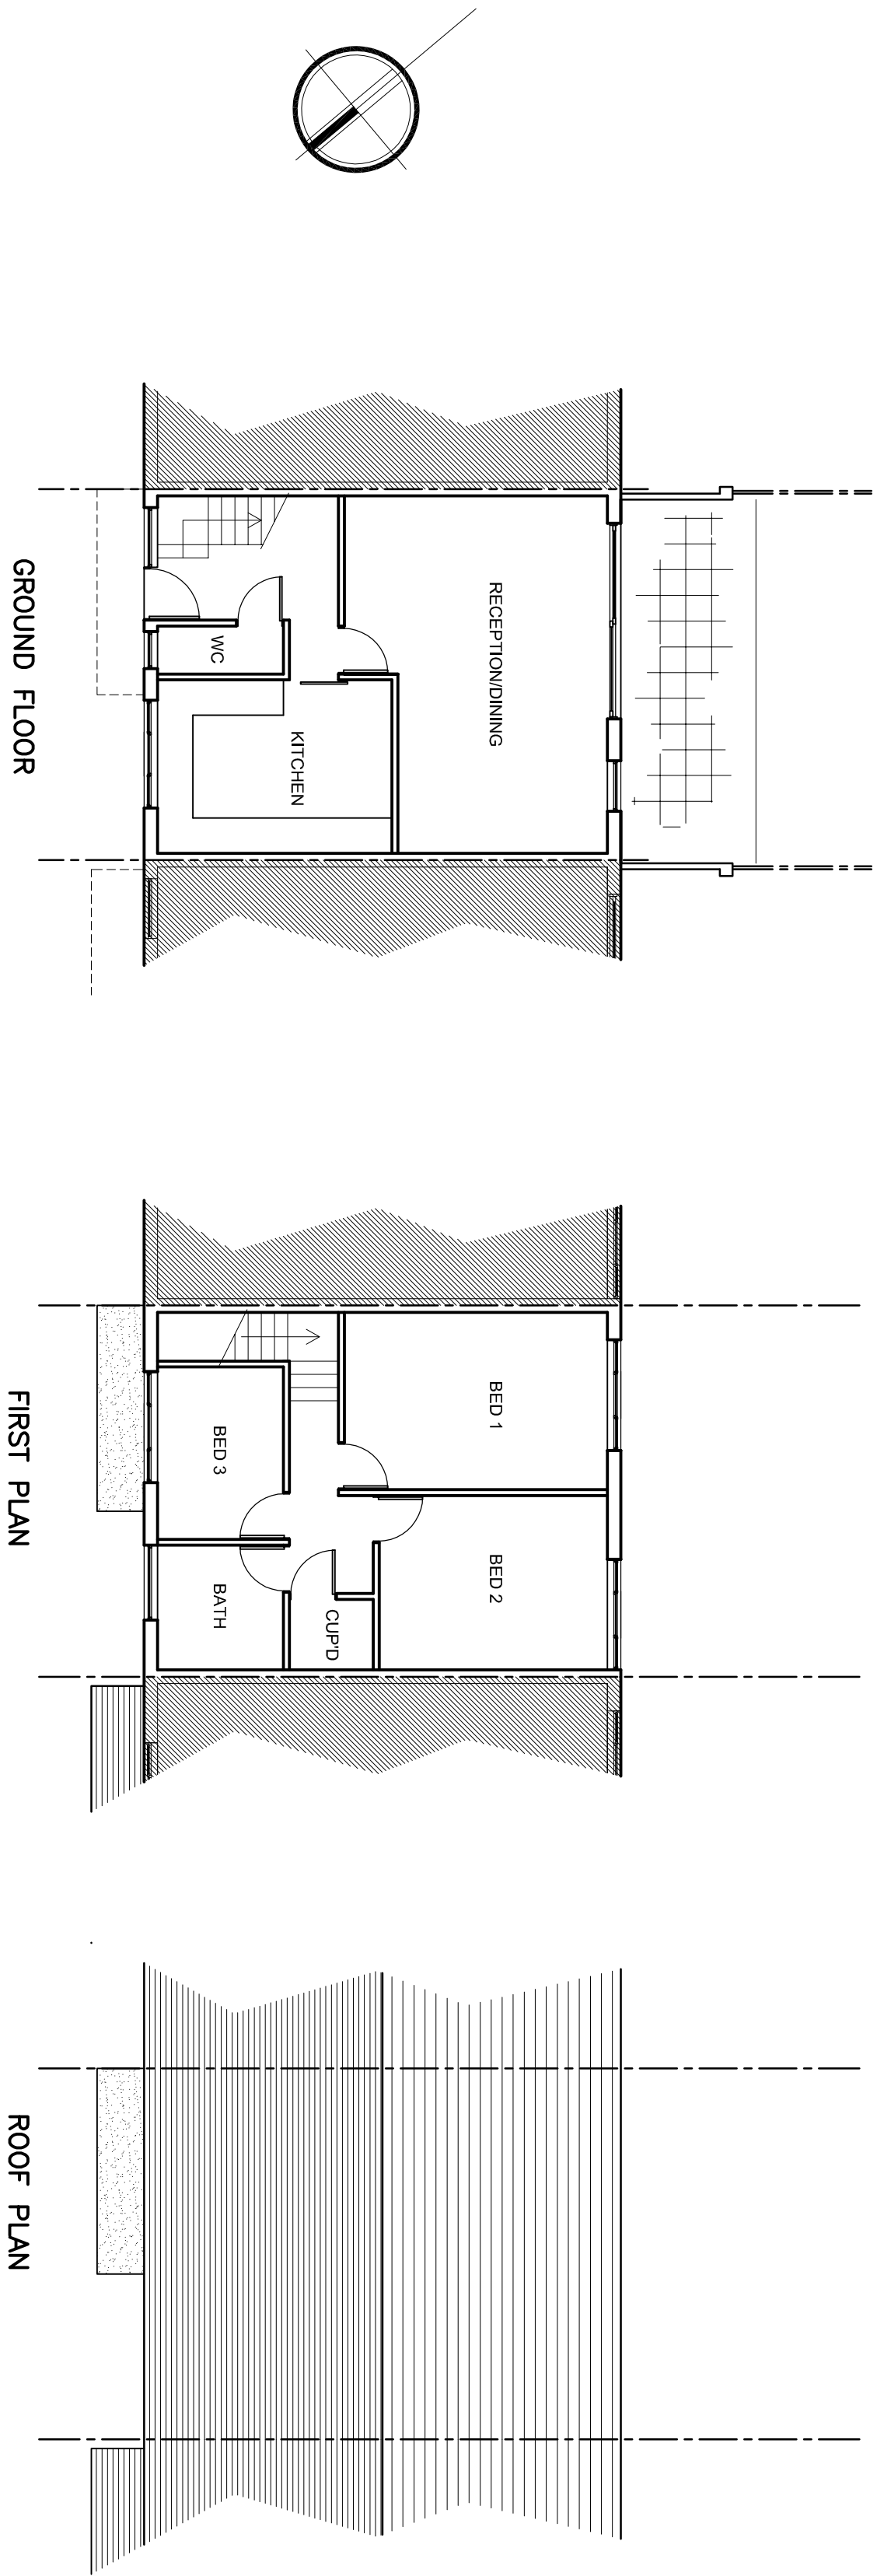


FRONT ELEVATION

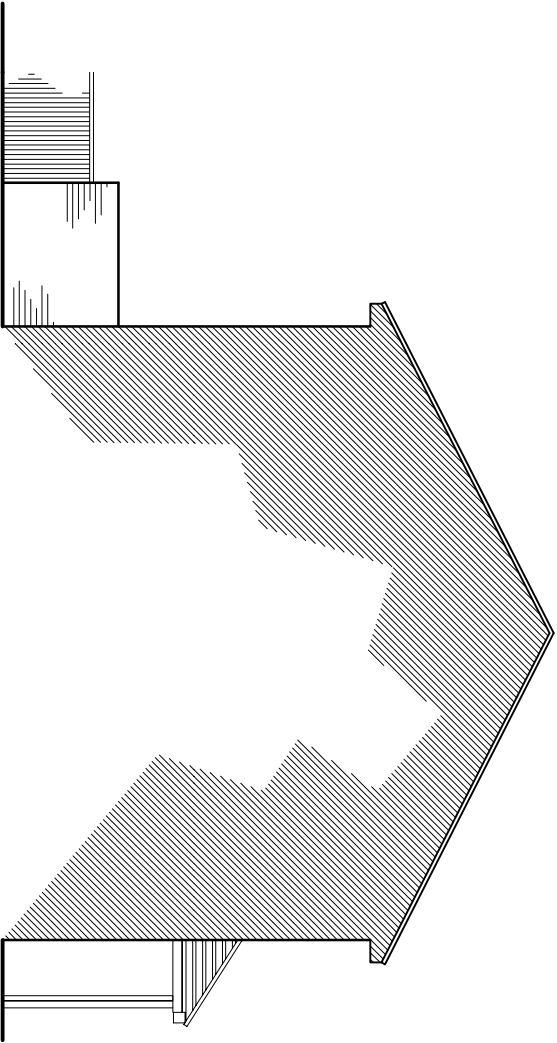


SIDE ELEVATION

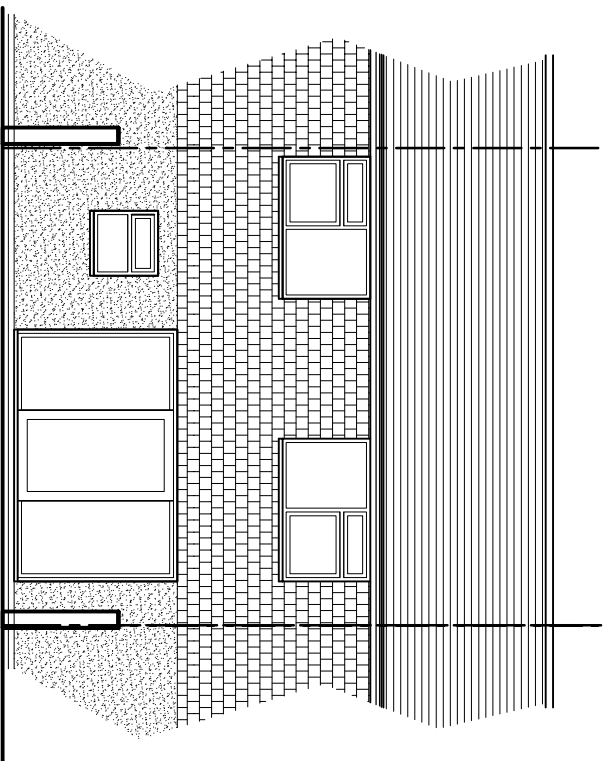

REAR ELEVATION

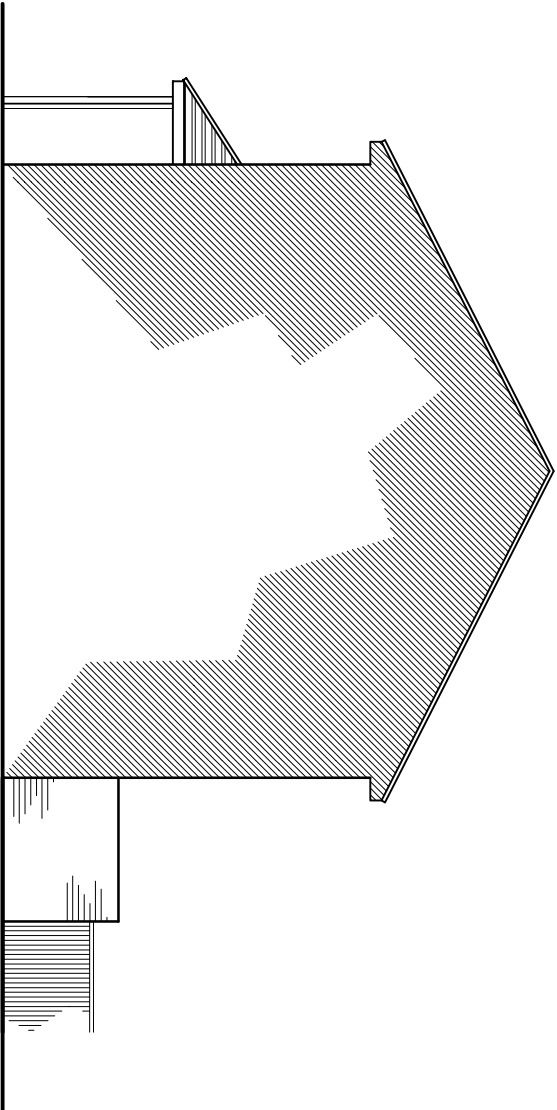

SIDE ELEVATION

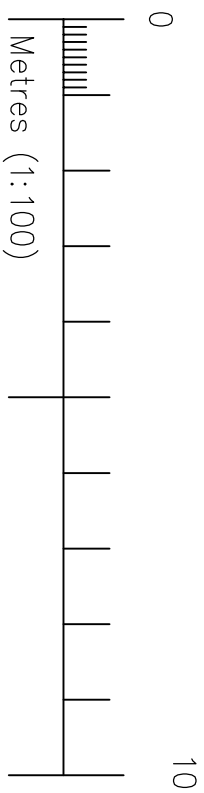

PROJECT TITLE	49 ENSTONE RD, WOODLEY, READING RG5 4QU		
DRAWING TITLE	EXISTING PLANS & ELEVATIONS		
CLIENT	MRS G MORETTI CHAMBERS		
drawn	scale	100	
date	JULY 2026	drawing no.	9687/PL01

bourne

architectural design services

m: 07444 040170 e: info@bourne9.co.uk w: www.bourne9.co.uk