



PLOT HANDINGS:
PLOTS 1001 to 1011 - AS

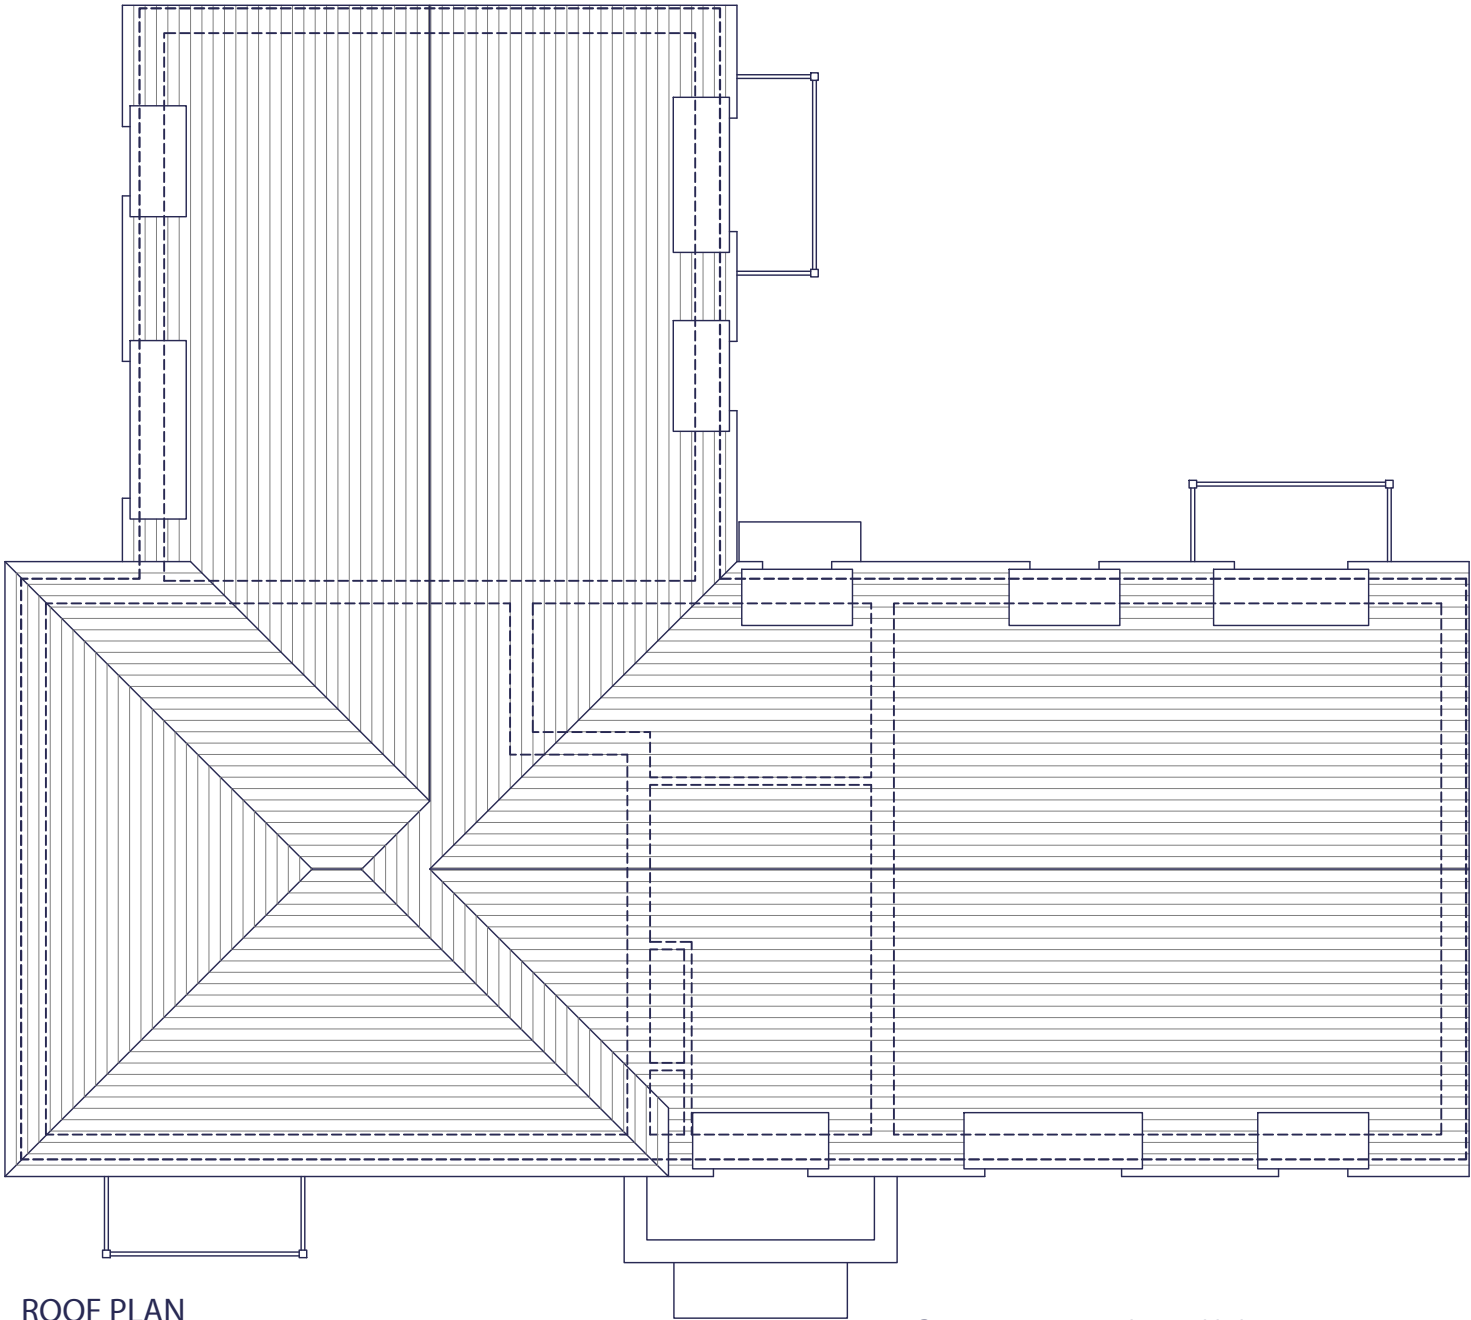

ROOF PLAN

 

B	15.04.25	Balcony added.	MCN	DGP
A	08.01.25	Flat block amended to suit revised layout.	MCN	DGP
Rev.	Date	Description	Drawn	Checked

Client		Scale	1:100 @ A3	Drawn	MCN	Checked	DGP	
Project	South Wokingham R10	Date	Oct 2024	File	P1914 Flat Blocks			
Drawing Title	R10 - Block 1 - Style 1 Roof Plan	Drg.No.	P1914.BLK1.105	Rev.	B	Drawing Status	PLANNING	

AAP Architecture Ltd
Unit A, Monument Business Centre, Monument Way East, Woking, Surrey GU21 5LG
T 01483 727345 E projects@aap-arc.co.uk W aap-arc.co.uk

Under the Intellectual Property Act 2014, this drawing is the copyright of AAP Architecture Ltd.