


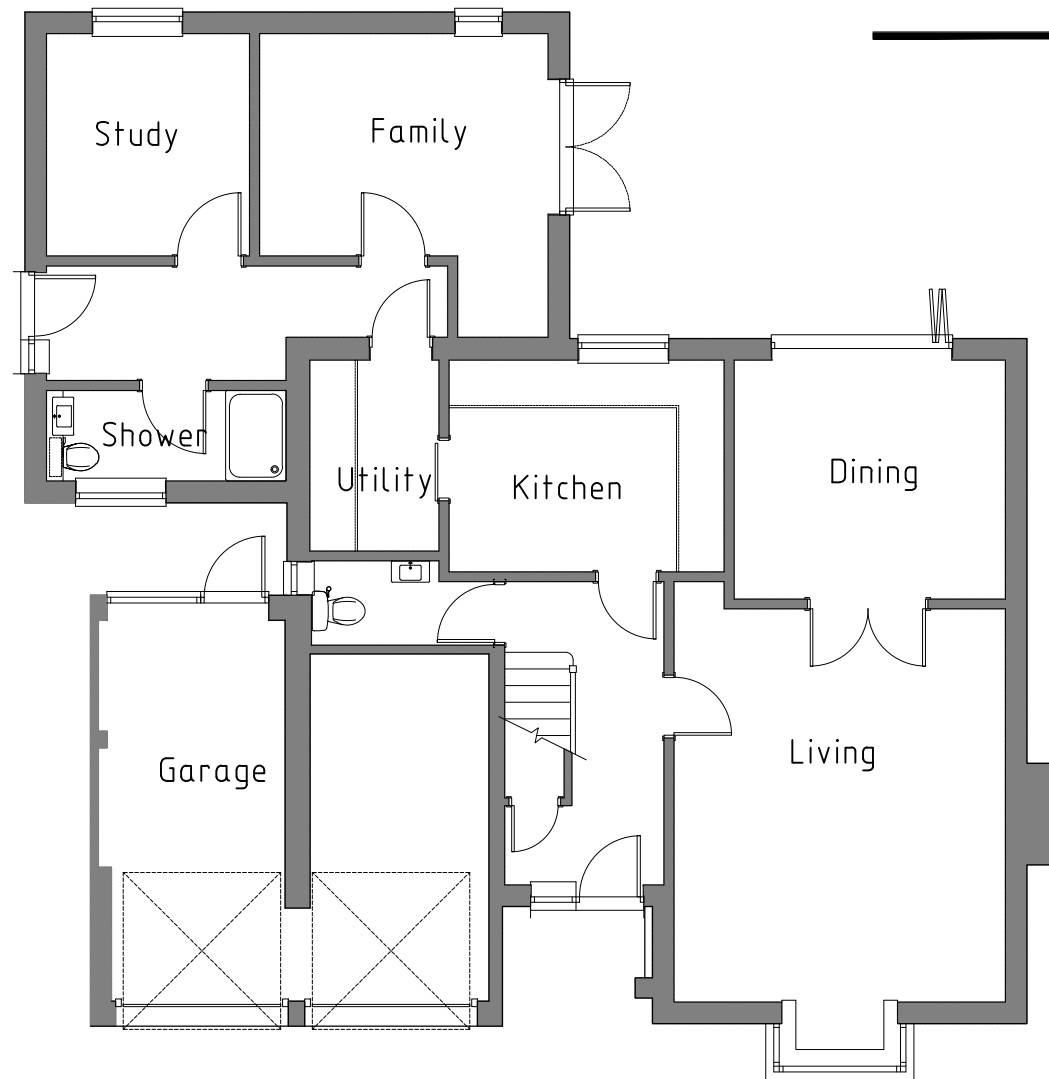


Existing
GROUND FLOOR PLAN

Existing Walls
Proposed Walls



FRONT ELEVATION

The rear and side elevations
are not changed by this proposal.

 

REV.	DATE	COMMENTS
PROJECT 7 Zinnia Close, Wokingham, Reading, RG41 3ND		
DRAWING TITLE Part garage conversion		
EXISTING PLAN AND ELEVATIONS		
SK-tec Ltd Planning & Technical Services 22 Glasspool Road, Winnersh, Reading, Berkshire, RG41 5SB mob: 07714 100537 e-mail: steve@sk-tec.co.uk		
CLIENT Mr & Mrs Ferguson		
SCALE 1:100 (A3)	DATE June 25	
DRG. No. 25/968-01	REV.	