



Topographical survey supplied by  
KND Surveys Ltd

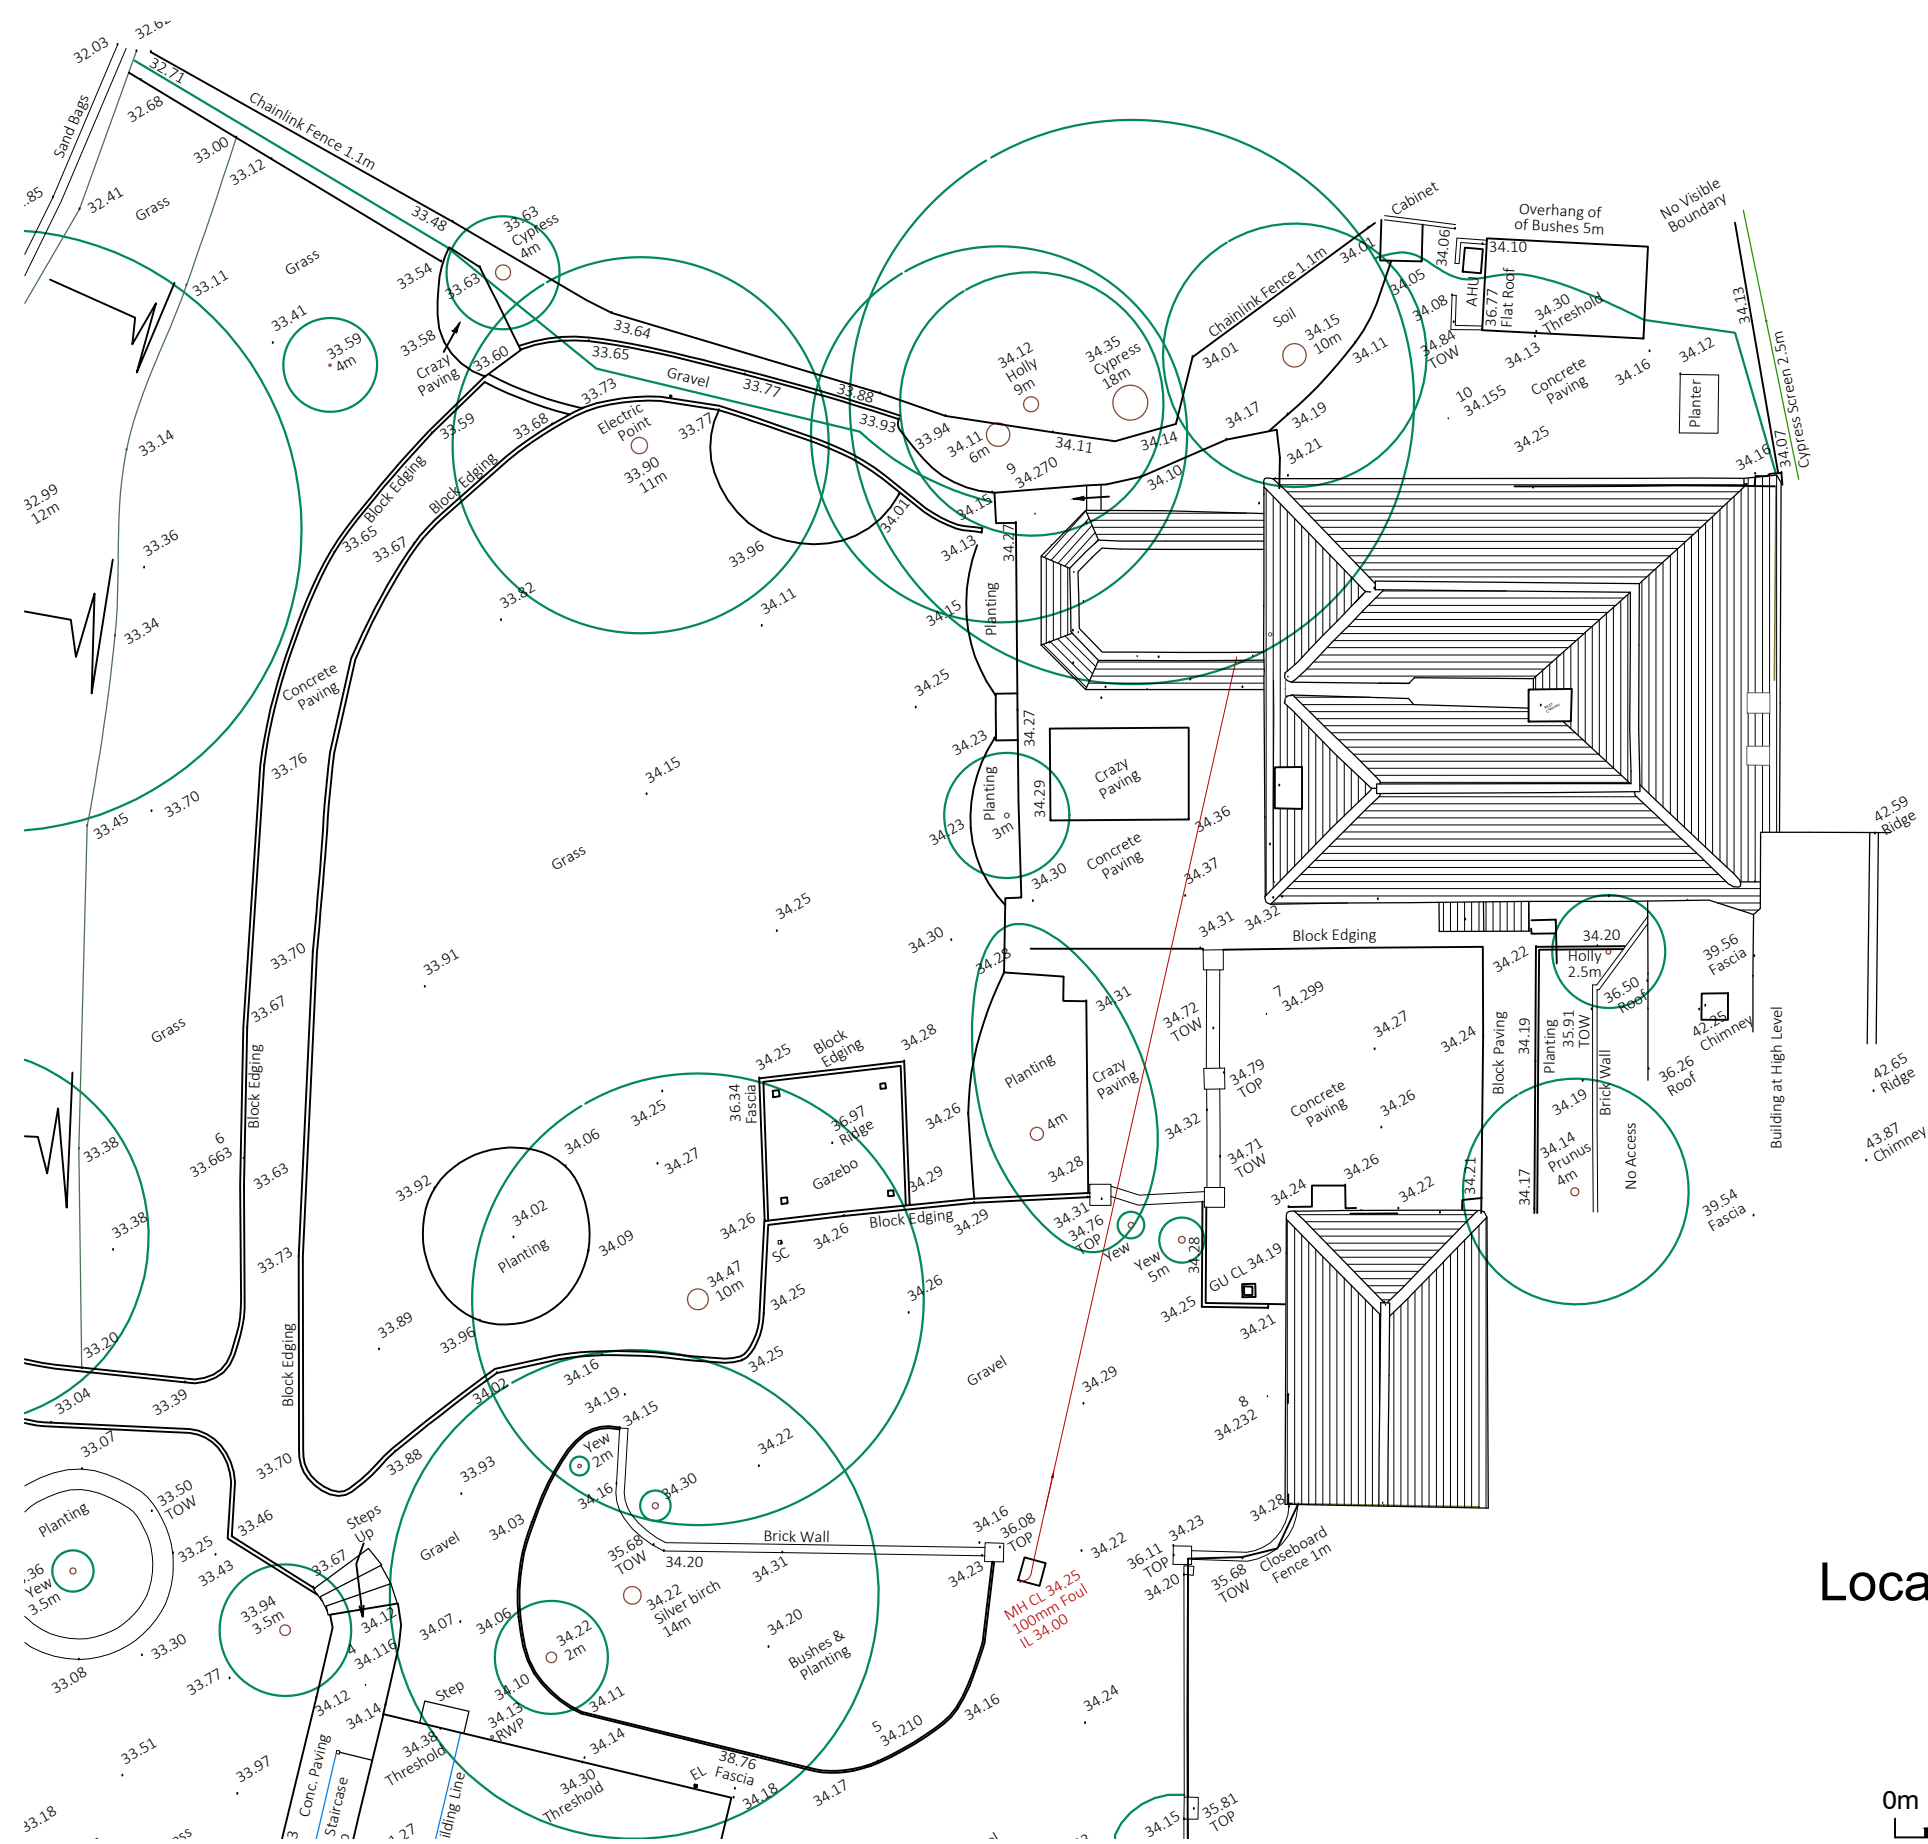

Existing Site Plan 1:200

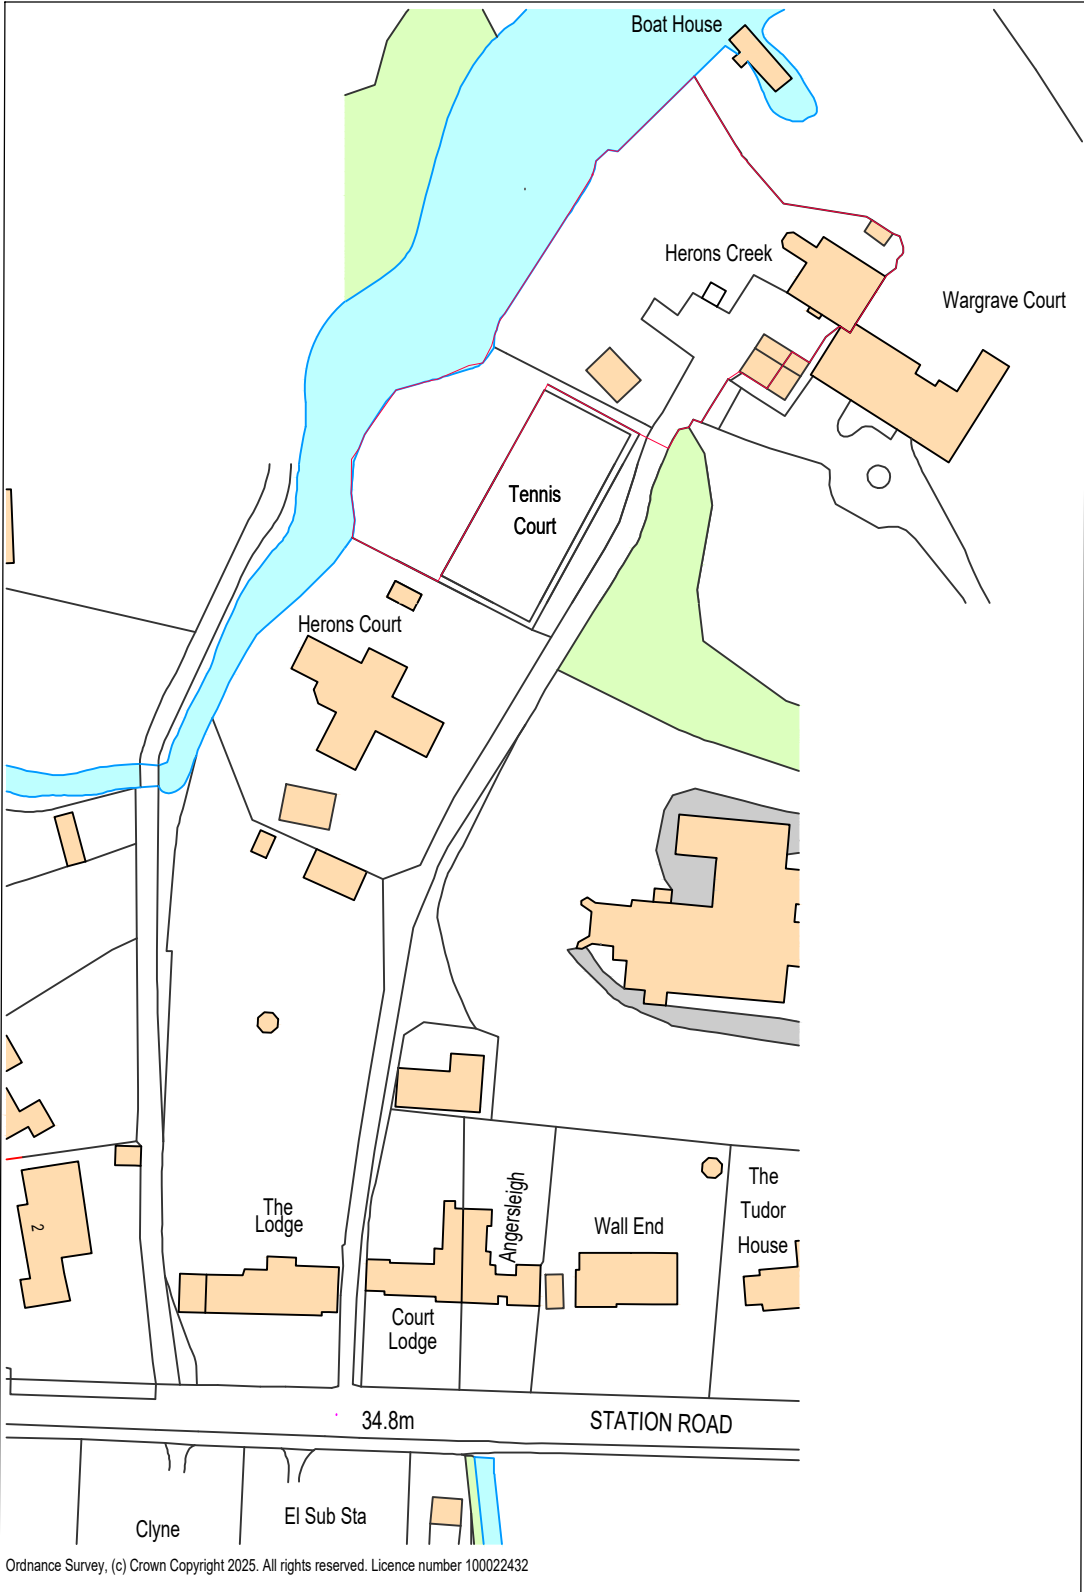

Location Plan 1:1250



Scale 1:1250



Scale 1:200

|                |                                                 |
|----------------|-------------------------------------------------|
| Project.       | Herons Creek Station Road Wargrave RG10 8EU     |
| Drawing Title. | Existing Site Plan Location Plan                |
| Issue.         | Permitted Development Certificate of Lawful Use |
| Scale.         | 1:200 1:1250@ A3                                |
| Date.          | June 2025                                       |
| Job No.        | 243                                             |
| Drwg No.       | 1                                               |
| Rev.           |                                                 |

[Jason Holt Design](mailto:jason@jasonholtdesign.co.uk)  
[jason@jasonholtdesign.co.uk](mailto:jason@jasonholtdesign.co.uk)

This drawing has been prepared for planning application purposes only.  
Not to be used for any on site construction.  
All dimensions to be checked and confirmed on site