





Existing First Floor Plan

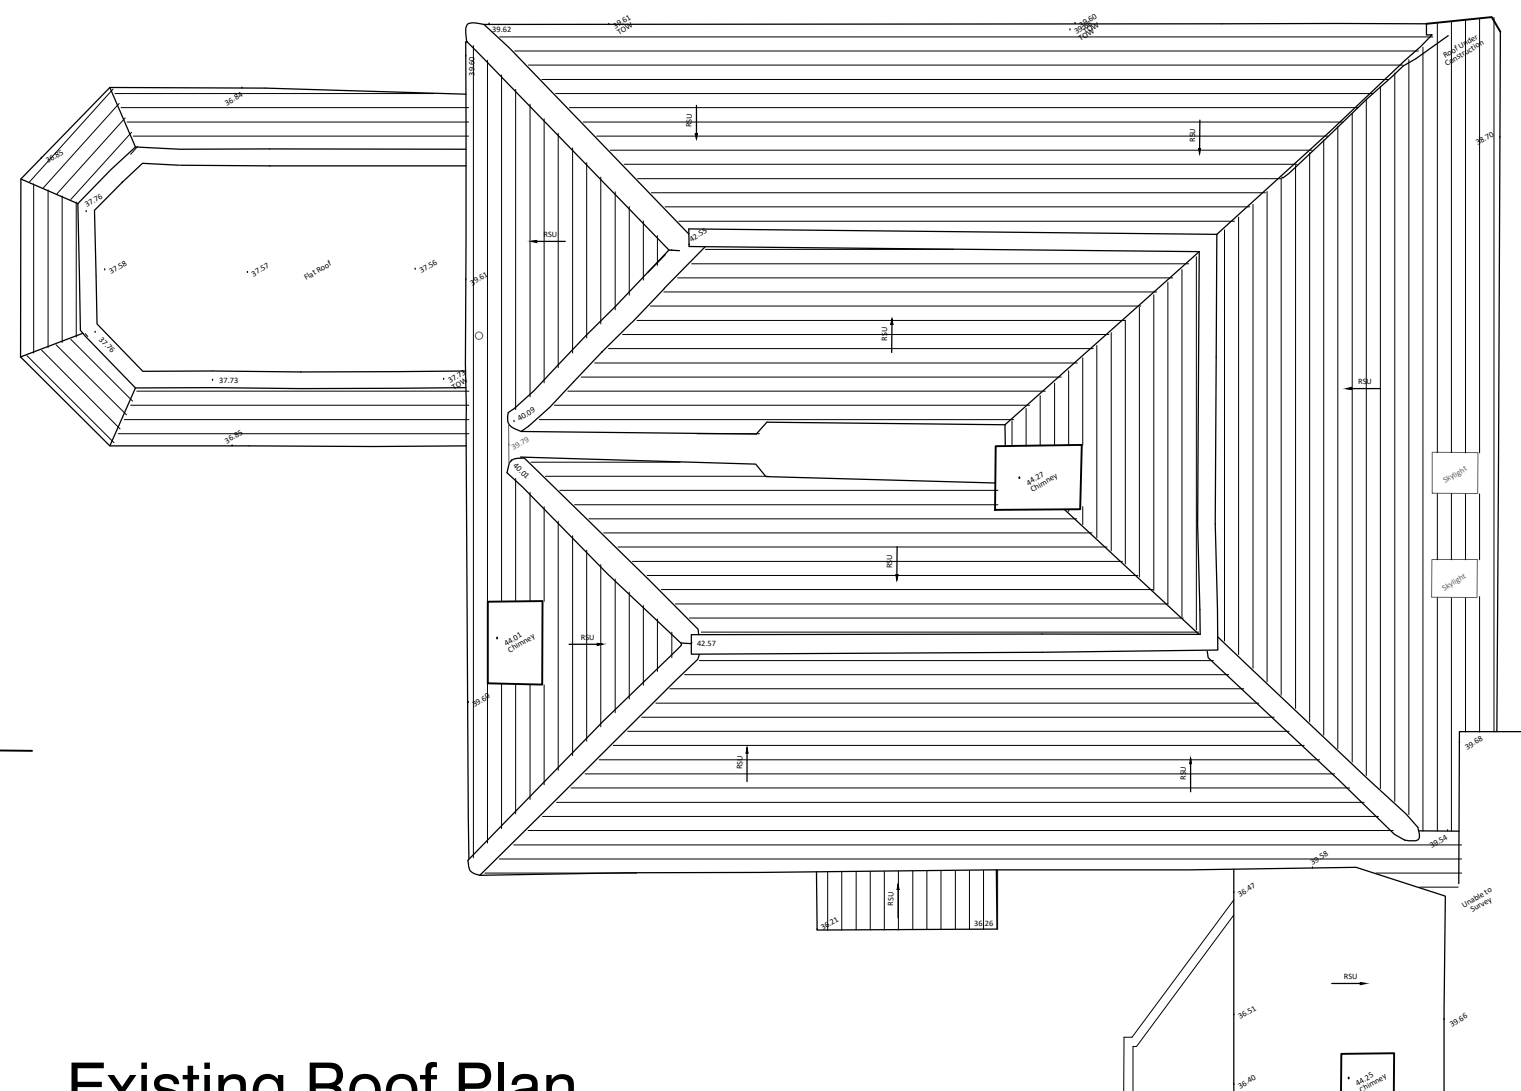

Existing Roof Plan

 

Project.	Heron's Creek Station Road Wargrave RG10 8EU		
Drawing Title.	Existing First Floor and Roof Plan		
Issue.	Permitted Development Certificate of Lawful Use		
Scale.	1:100 @ A3		
Date.	June 2025		
Job No.	243	Drwg No.	3 Rev.

Jason Holt Design
jason@jasonholtdesign.co.uk

This drawing has been prepared for planning application purposes only.
Not to be used for any on site construction.
All dimensions to be checked and confirmed on site