



Topographical survey supplied by
KND Surveys Ltd

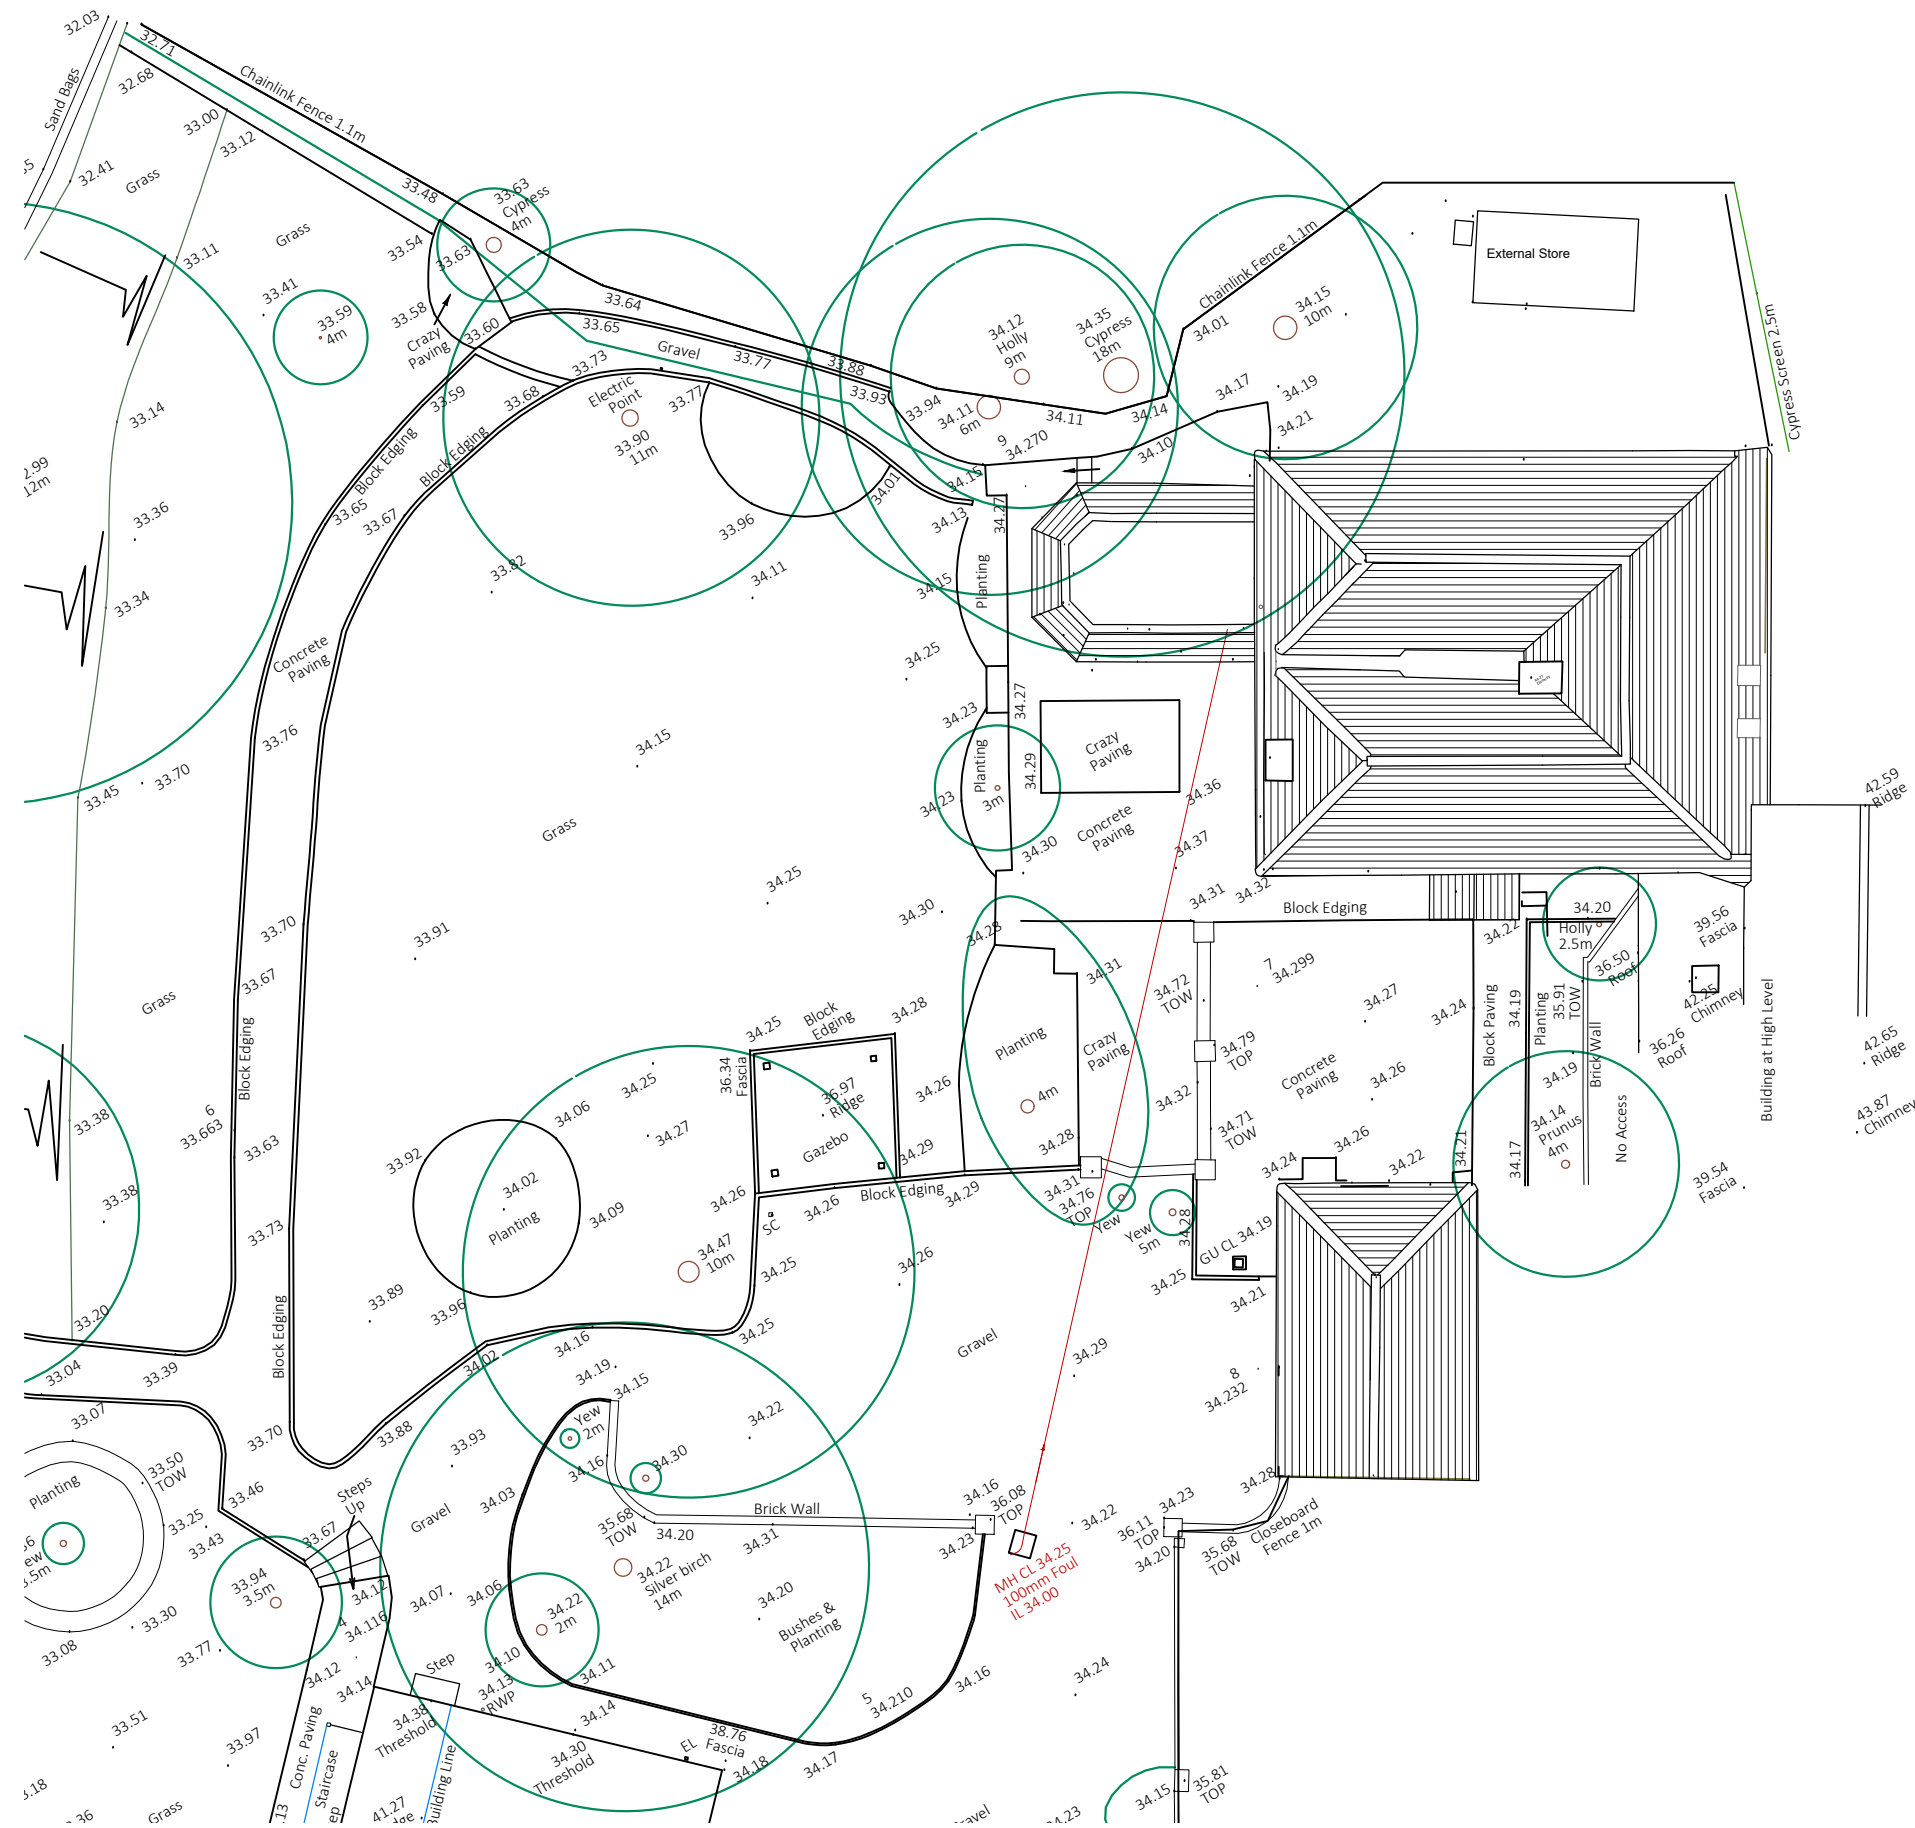

Proposed Site Plan 1:200



0m 5m
Scale 1:200

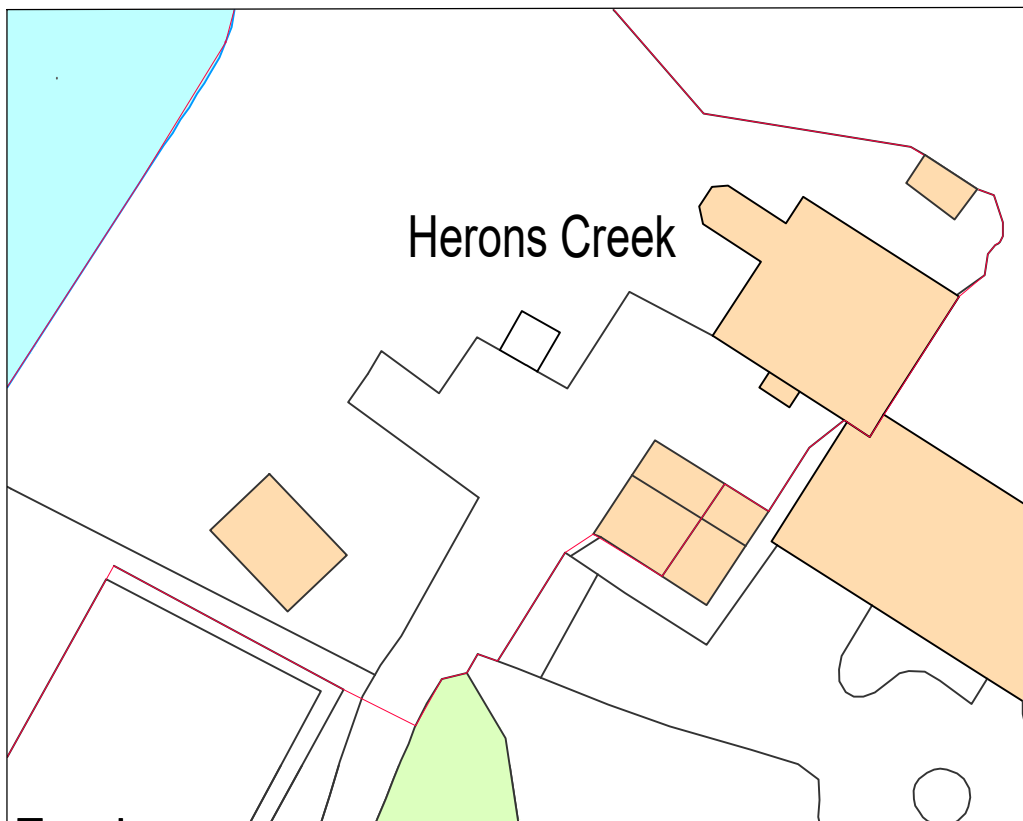

Block Plan 1:500



0m 10m 20m
Scale 1:500

Project.	Herons Creek Station Road Wargrave RG10 8EU		
Drawing Title.	Proposed Site Plan Location Plan		
Issue.	Permitted Development Certificate of Lawful Use		
Scale.	1:200 1:500@ A3		
Date.	June 2025		
Job No.	243	Drwg No.	10
		Rev.	

Jason Holt Design
jason@jasonholt.co.uk

This drawing has been prepared for planning application purposes only.
Not to be used for any on site construction.
All dimensions to be checked and confirmed on site