


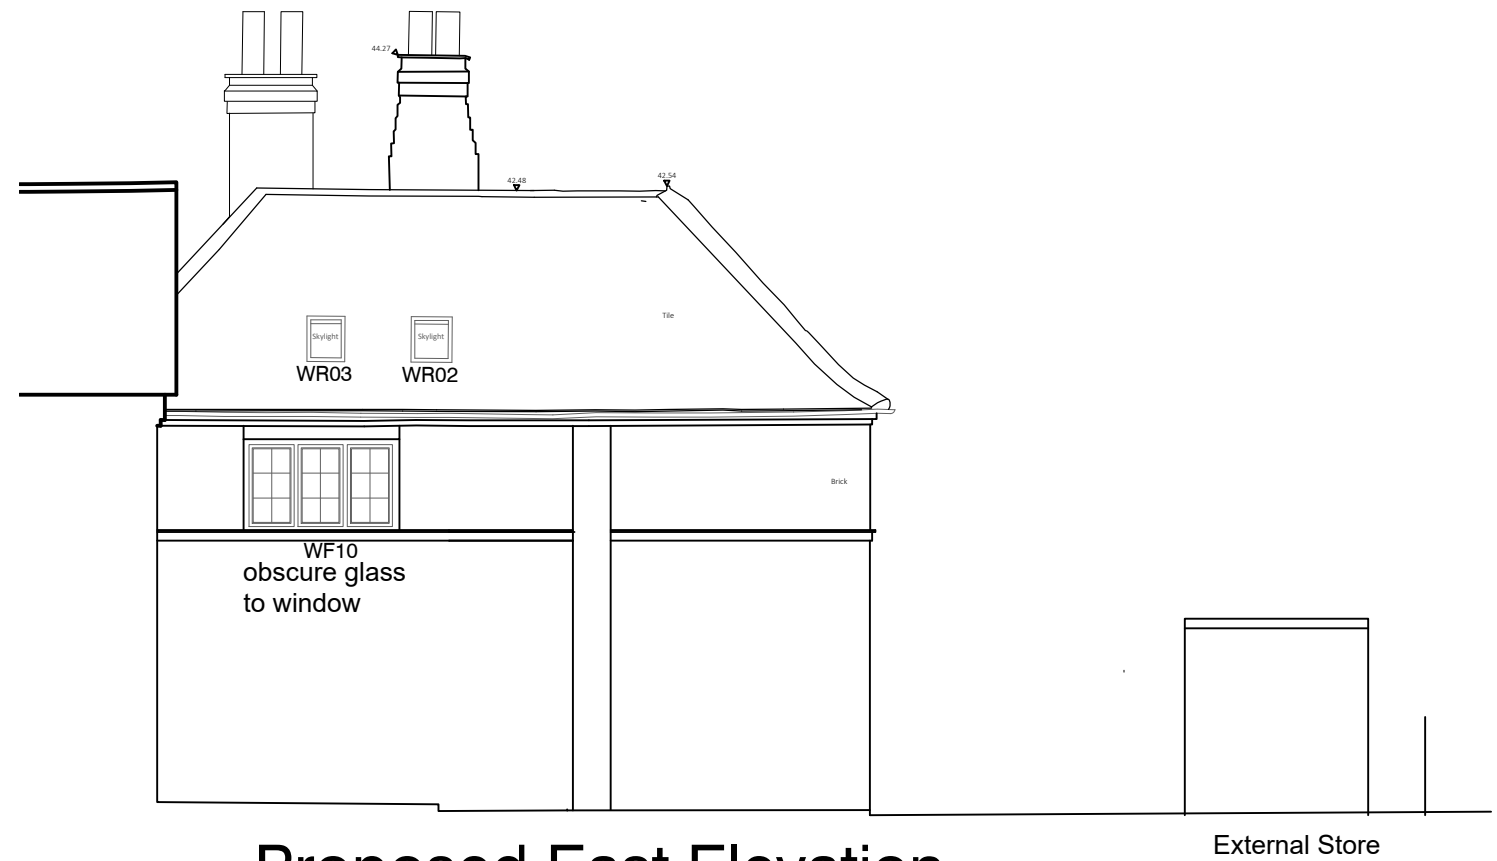

Proposed East Elevation



Proposed North Elevation

0m 1m 2m 3m 4m 5m
Scale 1:100

Project.	Herons Creek Station Road Wargrave RG10 8EU		
Drawing Title.	Proposed Elevations (North and East)		
Issue.	Permitted Development Certificate of Lawful Use		
Scale.	1:100@ A3		
Date.	June 2025		
Job No.	243	Drwg No.	13
		Rev.	

Jason Holt Design
jason@jasonholtdesign.co.uk

This drawing has been prepared for planning application purposes only.
Not to be used for any on site construction.
All dimensions to be checked and confirmed on site