



1: 250 @ A2

Type/No.	Nº	Size
1B2P Flat	6	51-64.8m ²
2B4P Flat	1	78.7sqm

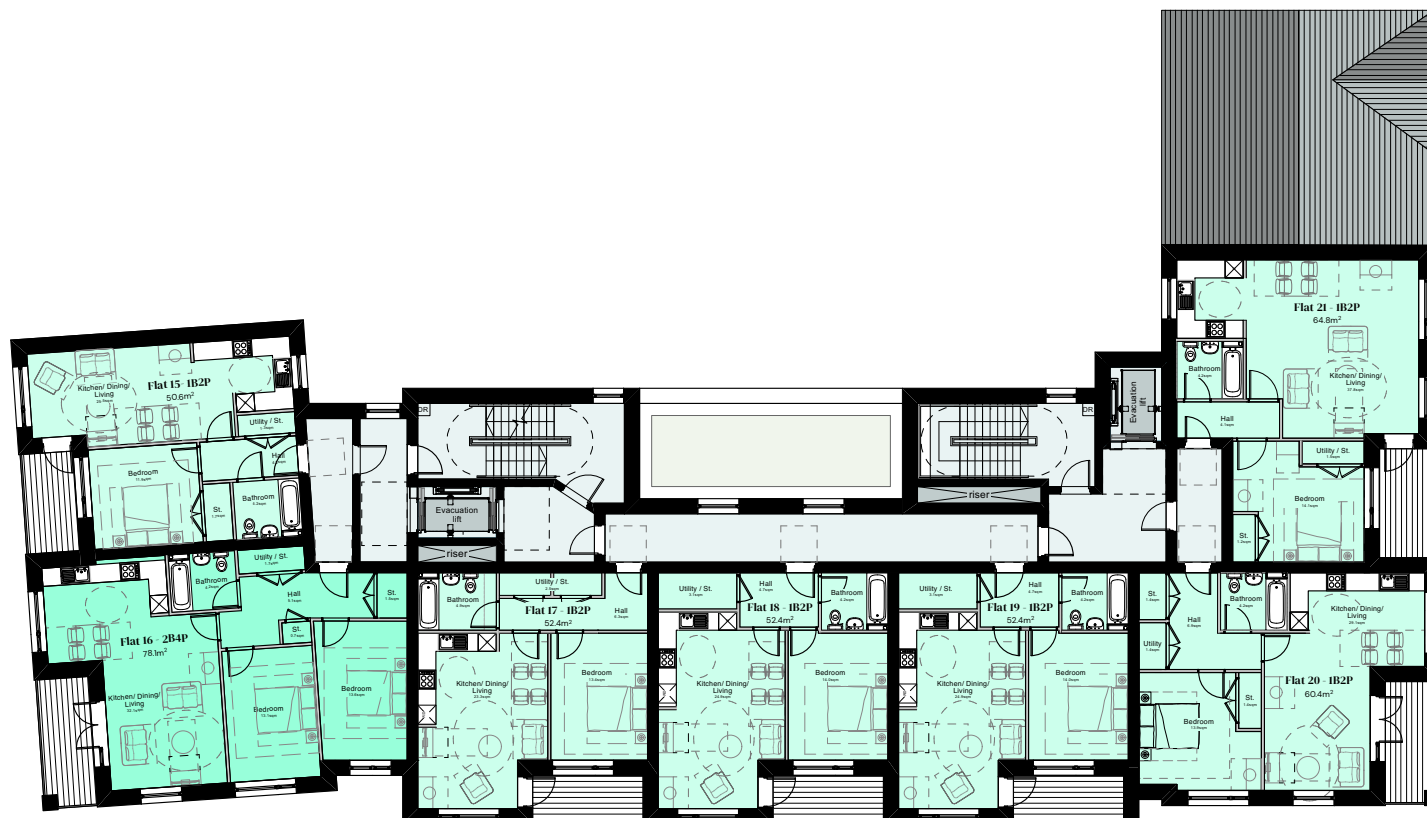


1: 250 @ A2

Type/No.	N°	Size
1B2P Flat	7	51-60m ²
2B4P Flat	1	78.7sqm

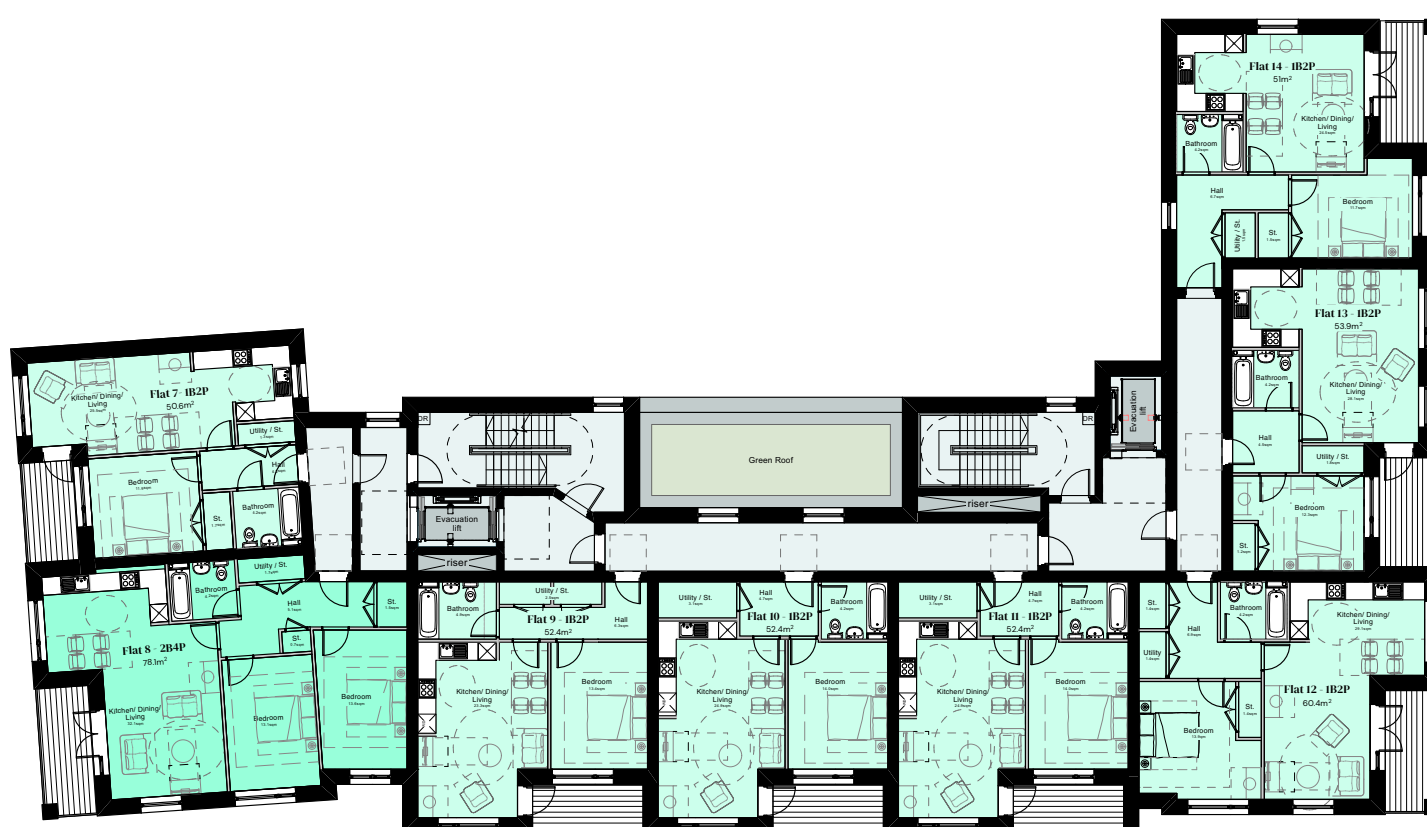

1: 250 @ A2

Type/No.	Nº	Size
1B2P Flat	5	50.6 – 53.7m ²
1B2P Flat WC	1	60m ²

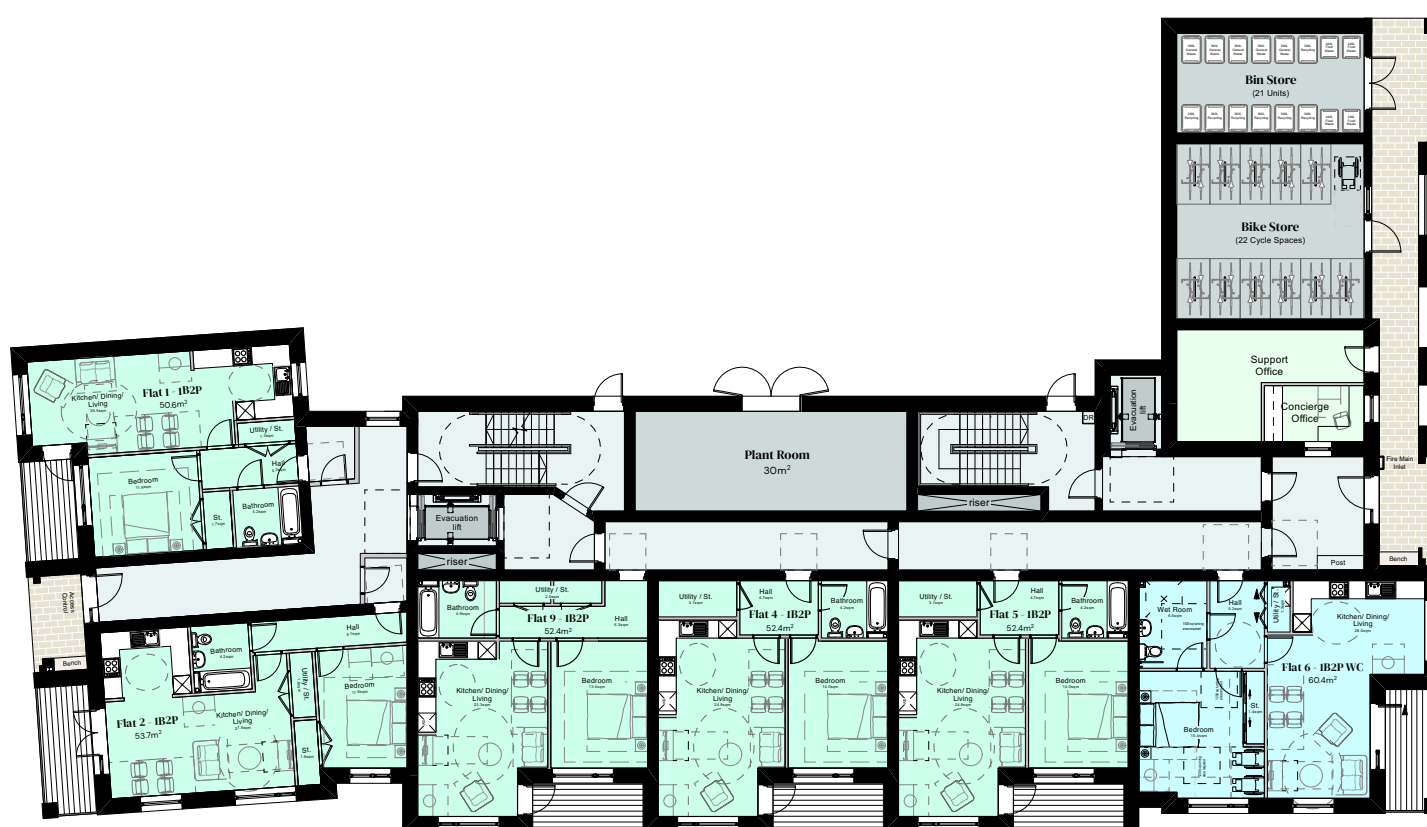

Do not scale this drawing

Project Wellington Road

Client
Wokingham Borough Council

Date	Purpose/Status		
06/04/2025	PLANNING		
Scale	Drawn	Checked	Paper Size
1:250	AS	LB	ISO A2
Filename			
210806 Wellington Road Planning			
Master 2.vwx			

P04	28/10/2025	AS	LB	Flat plans adjusted to accommodate evacuation lifts.
P03	11/07/2025	AS	LB	Door added and windows adjusted
P02	27/05/2025	AS	LB	Schedules updated.
P01	24/04/2025	AS	LB	Flat plans adjusted to improve daylight and sunlight.
Rev	Date	By	Ap	Note

Drawing Title

Proposed Floor Plans

Project Number/Drawing Number
210806-1204
Check all dimensions and levels on site

Revision
P04
© Copyright

Only to be used on the site for which designed. The electronic transmission of designs/information contained in this drawing is carried out entirely at the User's risk and Kendall Kingscott Ltd. will have no liability for any errors or inaccuracies arising therefrom. The production of amended or updated information from the said designs/information by the User is entirely the responsibility of the User and Kendall Kingscott Ltd. shall have no responsibility in respect thereof whatsoever.