


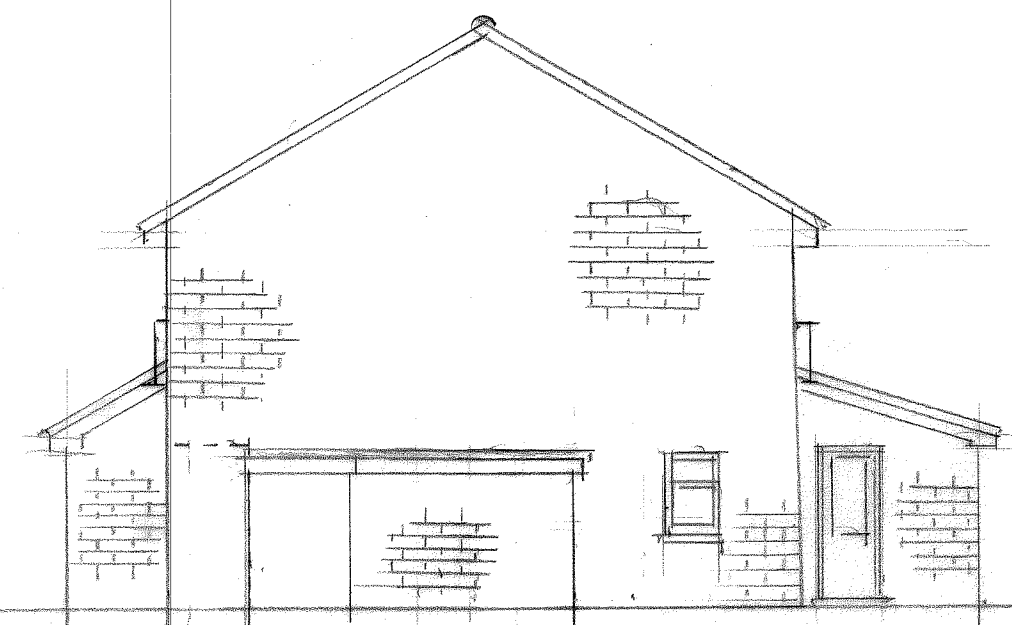


EXISTING FRONT VIEW
SCALE 1:100




EXISTING NORTH FACING SIDE VIEW
SCALE 1:100



EXISTING REAR VIEW
SCALE 1:100

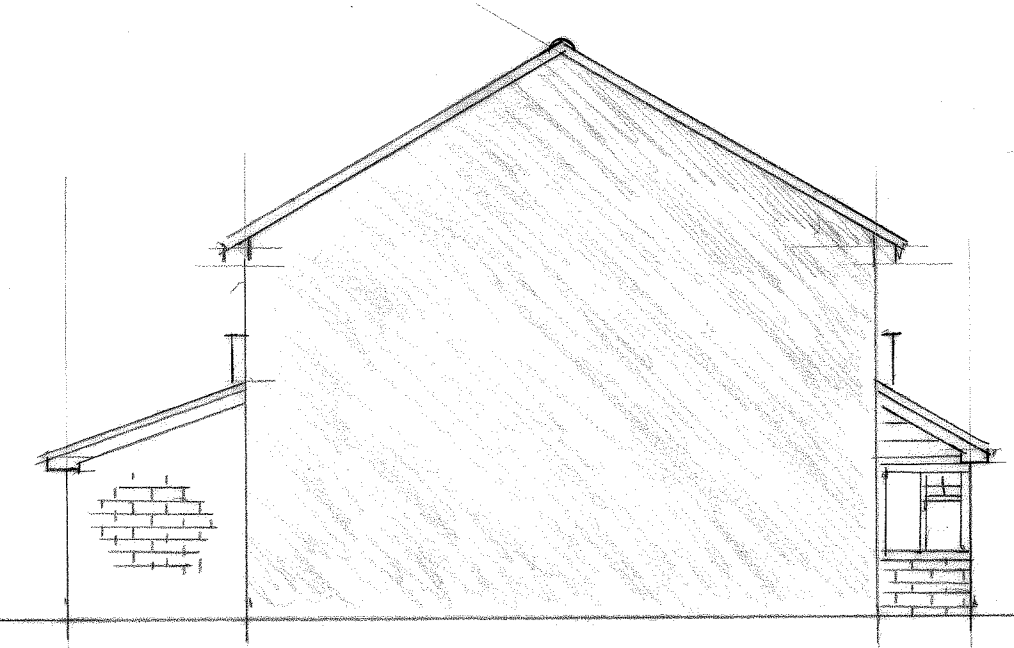

EXISTING EAST FACING SIDE VIEW
(NO CHANGE)
SCALE 1:100

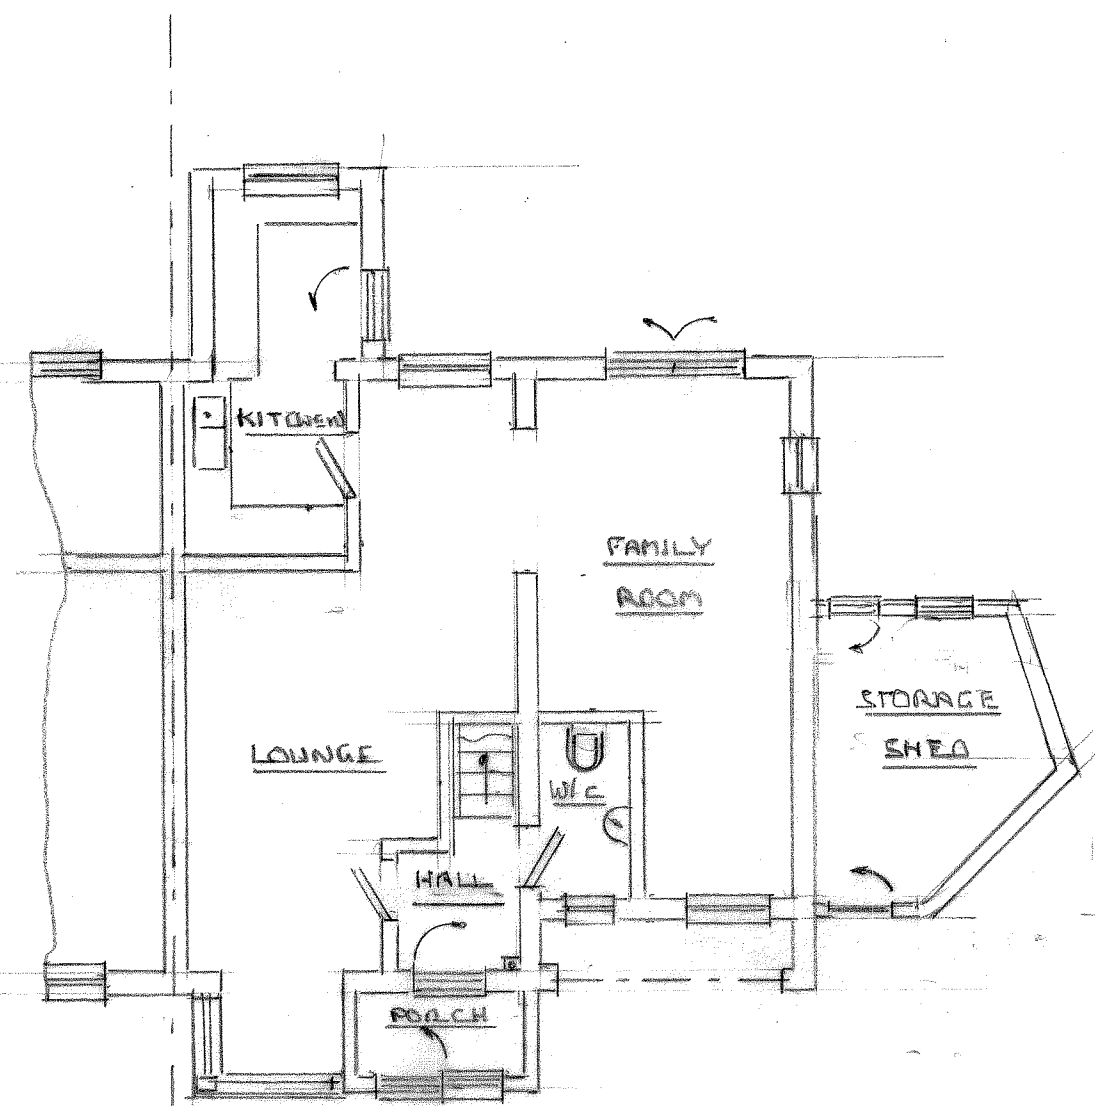


EXISTING GROUND FLOOR PLAN
SCALE 1:100




PROPOSED FRONT VIEW
SCALE 1:50



PROPOSED REAR VIEW
SCALE 1:50

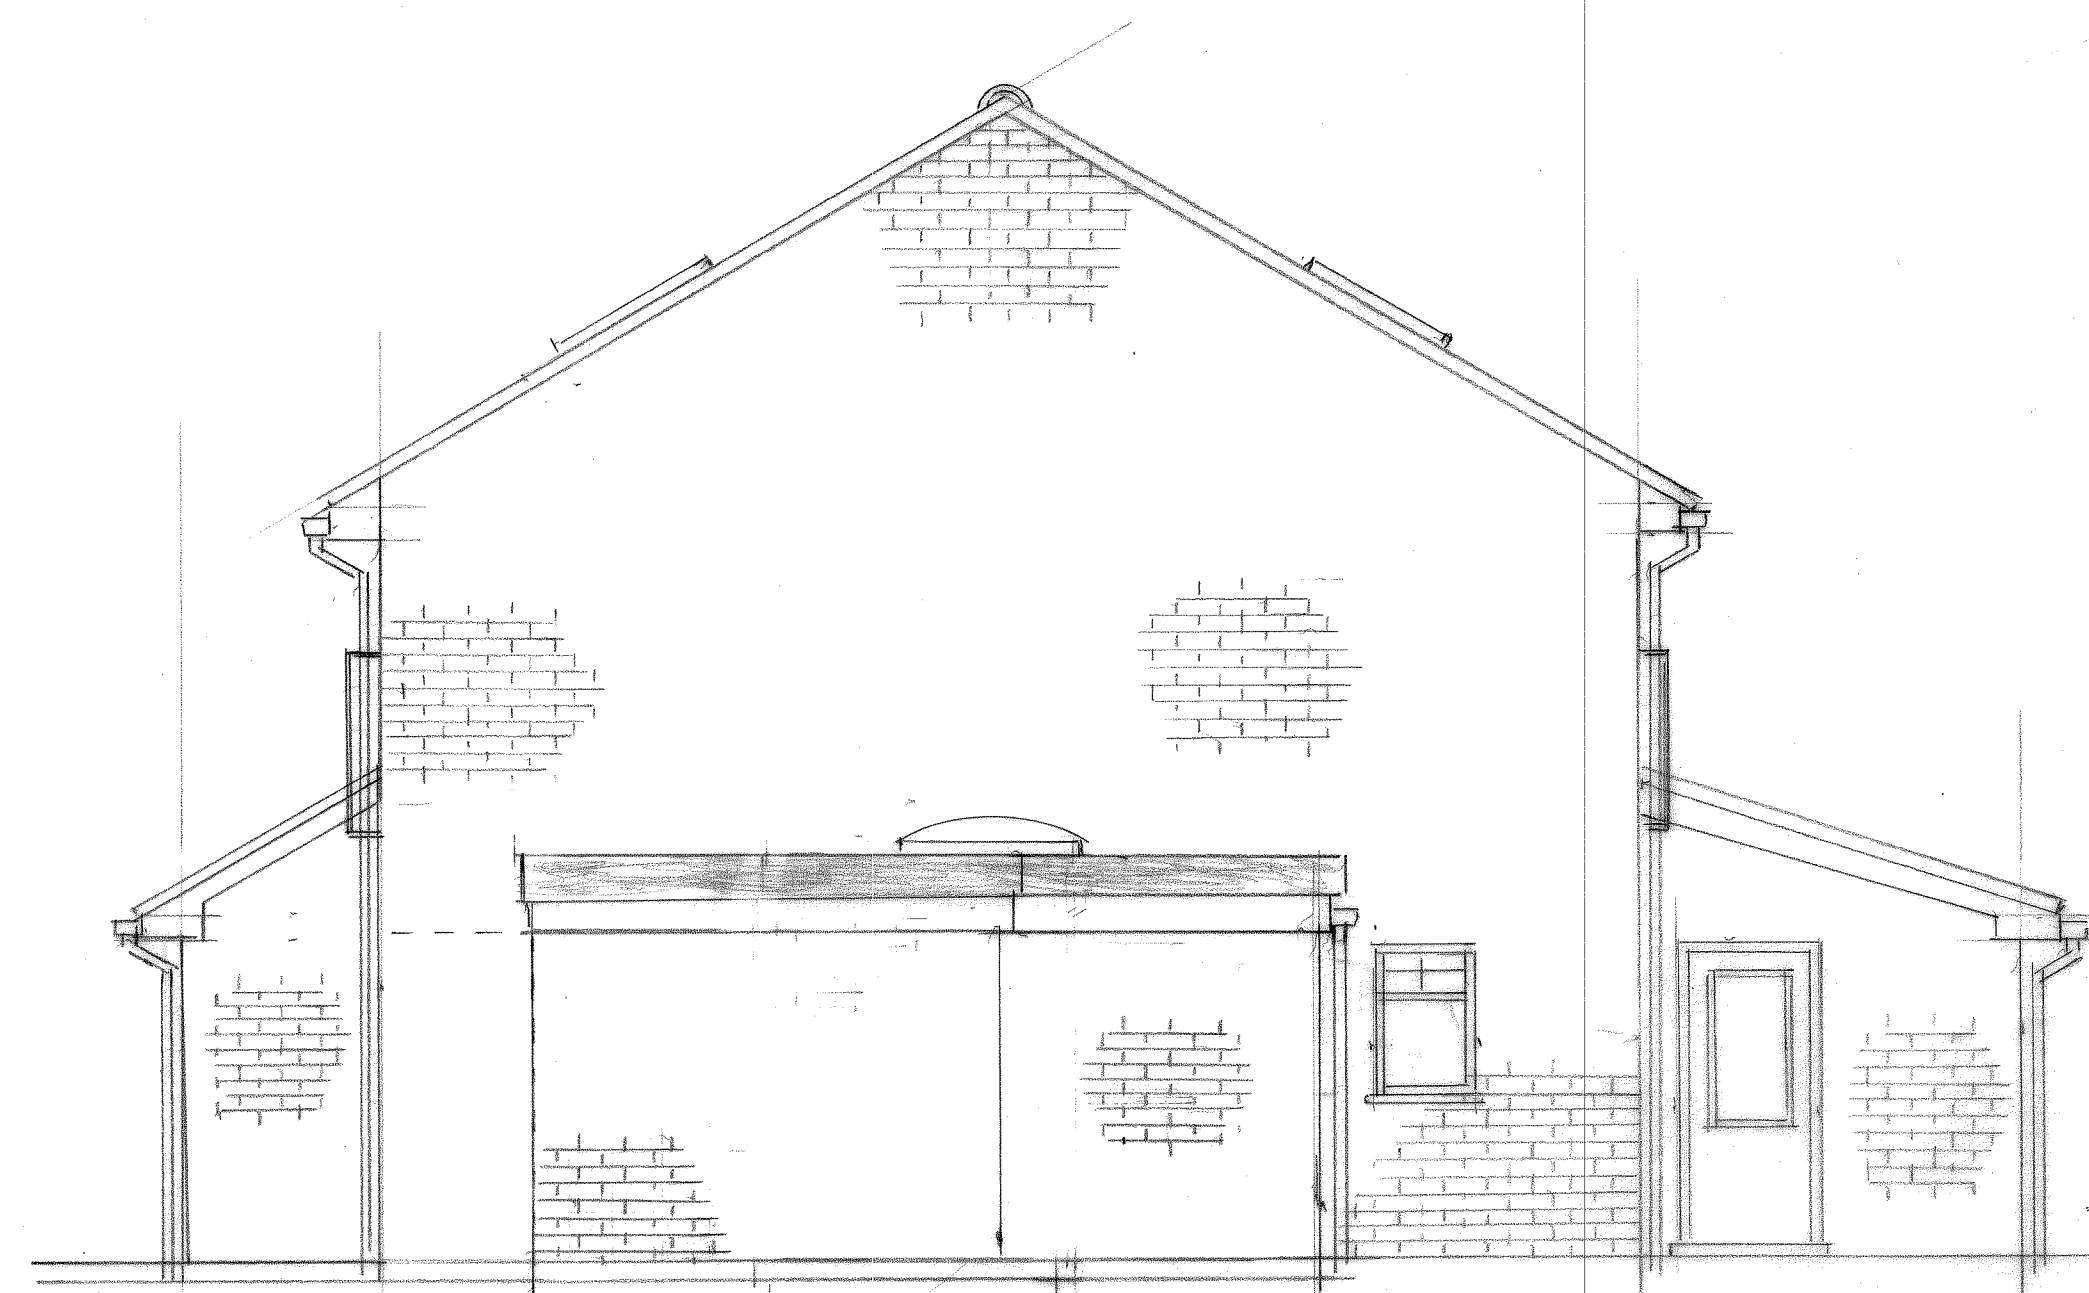

PROPOSED NORTH FACING SIDE VIEW
SCALE 1:50

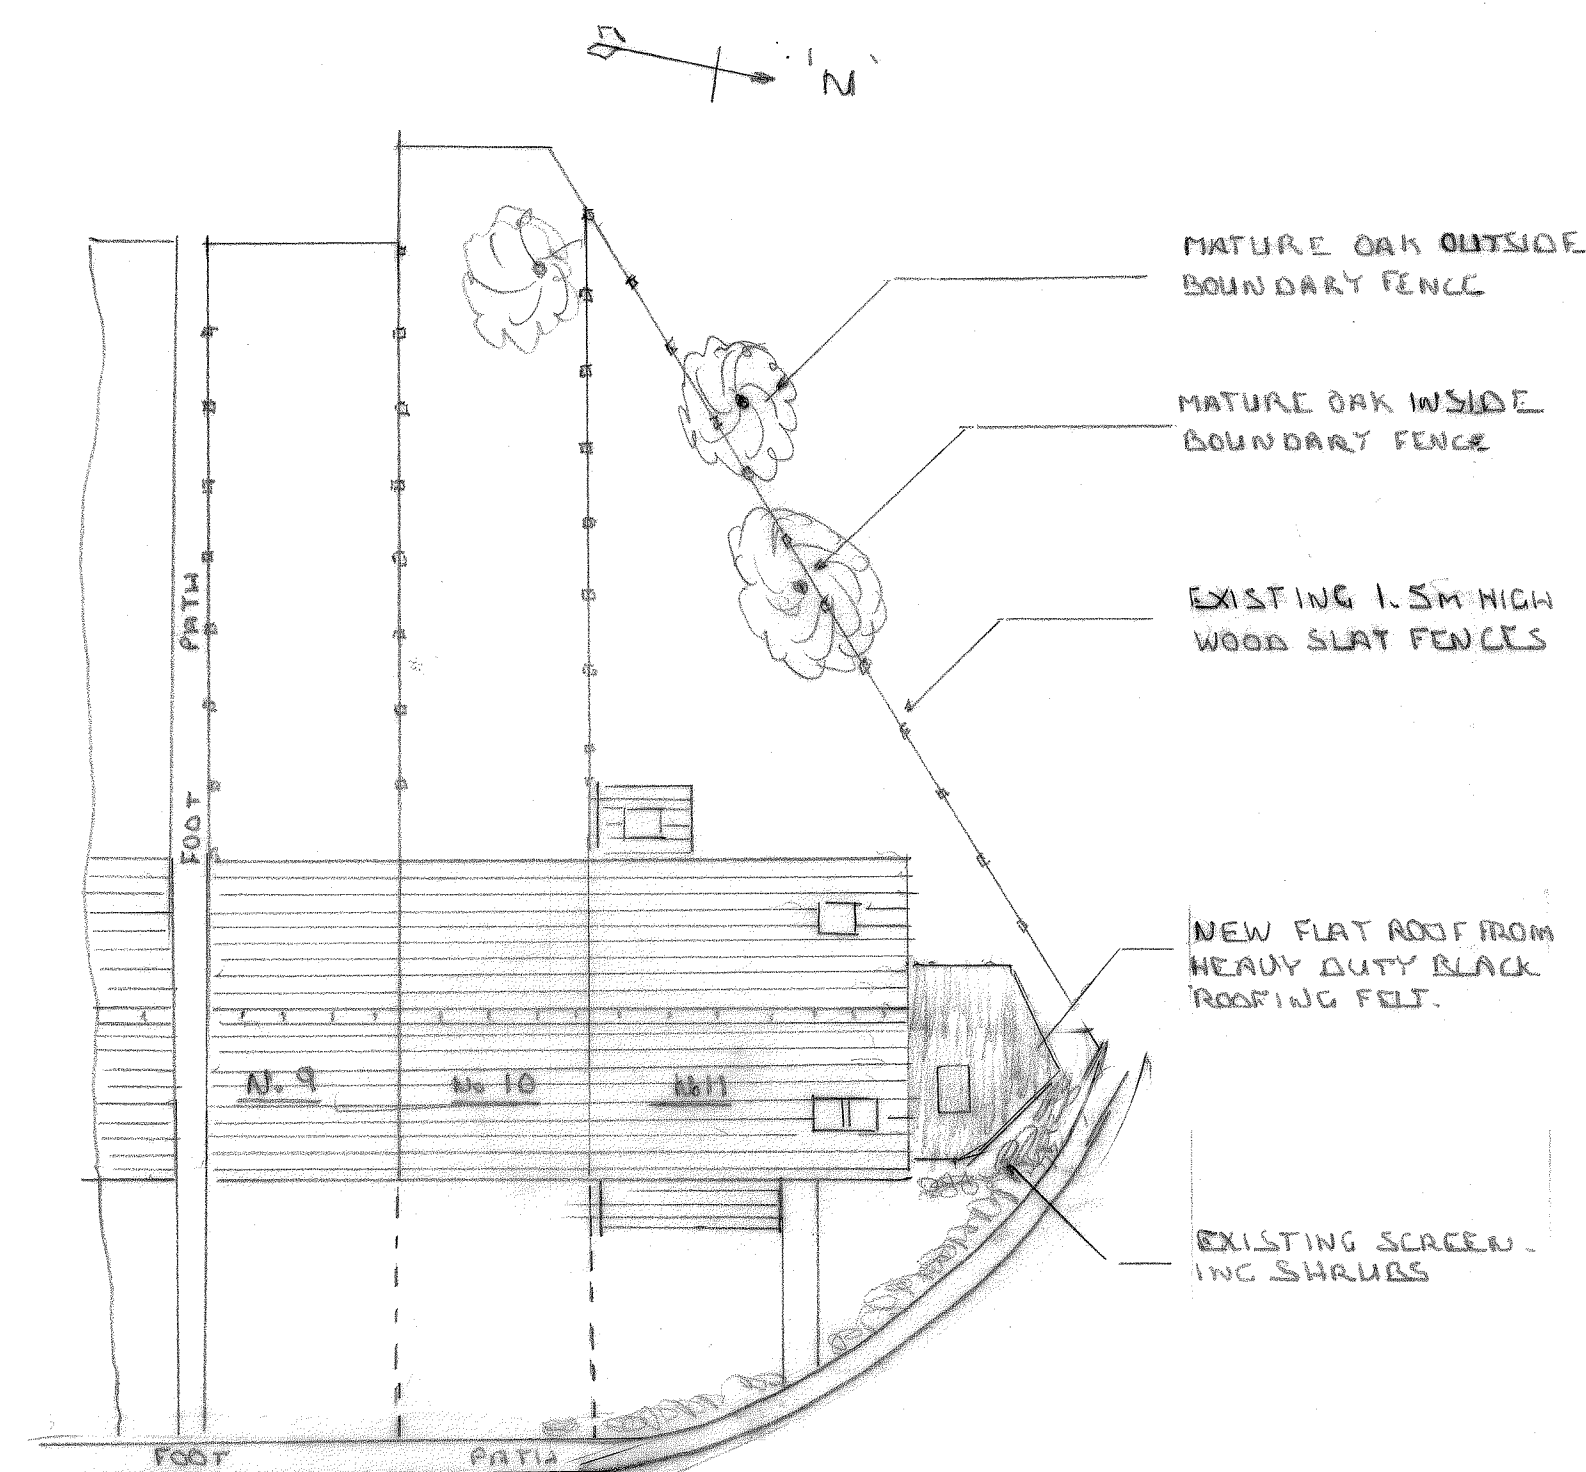

BLOCK PLAN - SCALE 1:200

THE NEAREST HABITABLE PROPERTY TO THE NORTH IS 30M AWAY - SEE AREA PLAN

DRAWING 1/D - ASGNAR ISS 1 SH 1 OF 2
ELEVATIONS & BLOCK PLAN A1

MATERIALS
OUTSIDE WALLS - EXISTING AND ADDITIONAL BRICKWORK FROM RED FACING BRICKS TO MATCH THE EXISTING.
WINDOWS AND DOORS - WHITE UPVC DOUBLE GLAZED UNITS STYLED TO MATCH THE EXISTING HOUSE AND TO THE DIMENSIONS SHOWN.
FACIAS - WHITE UPVC COVERED FACIA BOARDS.
ROOFING - BLACK HEAVY DUTY RUBBERISED ROOFING FELT.
GUTTERS & DOWN PIPES - BLACK UPVC GUTTERS AND DOWN PIPES.

PROPOSAL
THE EXISTING SINGLE SKIN BRICKWORK STORAGE BUILDING AT THE SIDE OF THE SEMI DETACHED PROPERTY IS TO BE RE-WORKED INTO A GYMNASIUM - THIS TO BE TO HABITABLE INSULATION STANDARDS.

FOR
MR M. ASGHAR - 11 FELIXSTOWE CLOSE
LOWER EARLEY - READING RG6 2LF
RG6 2LF