
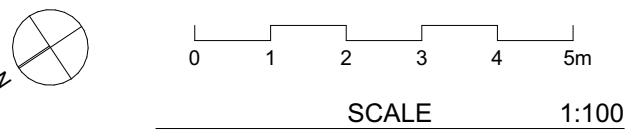
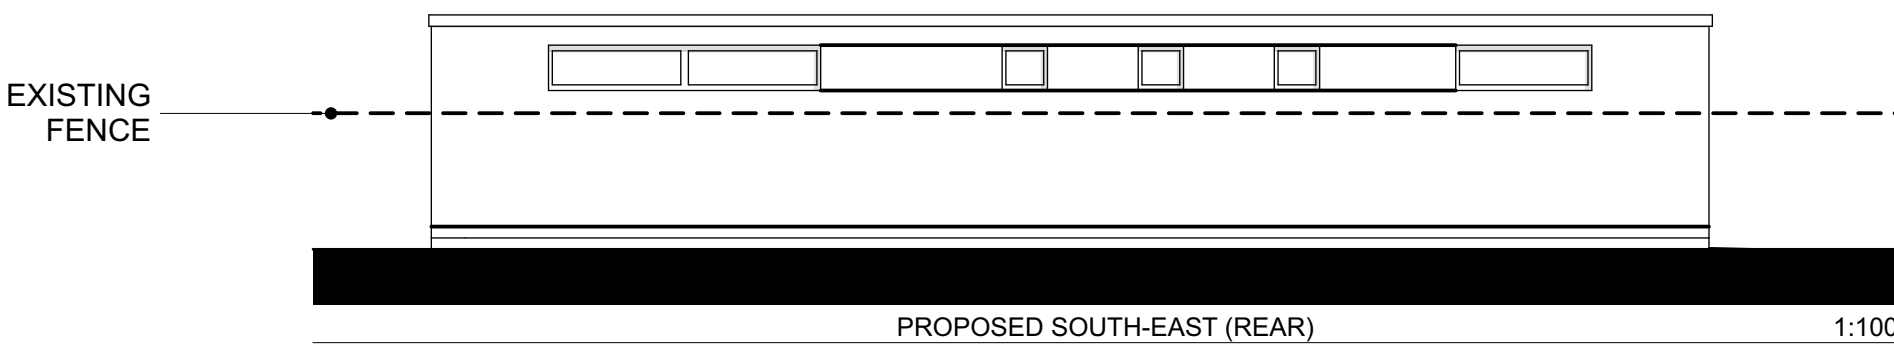
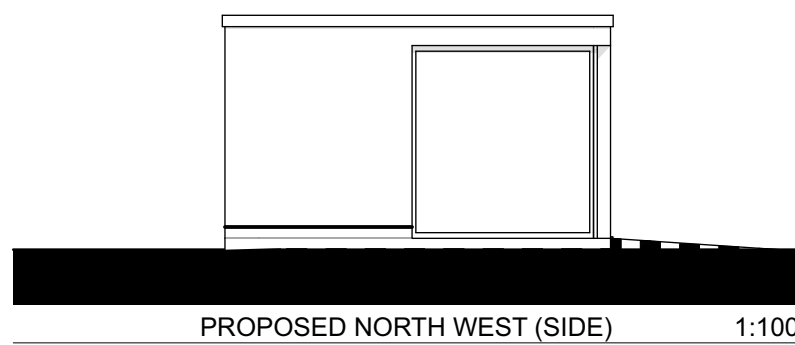
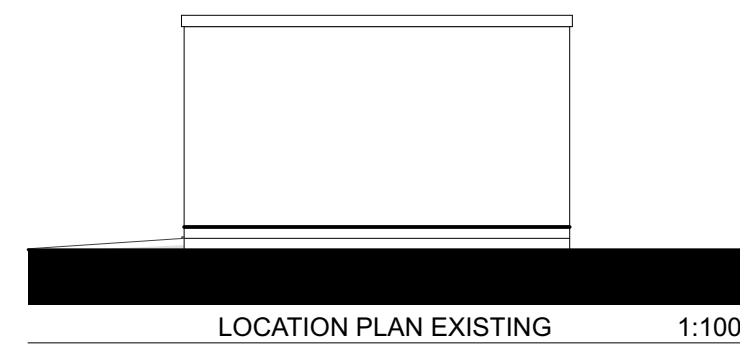
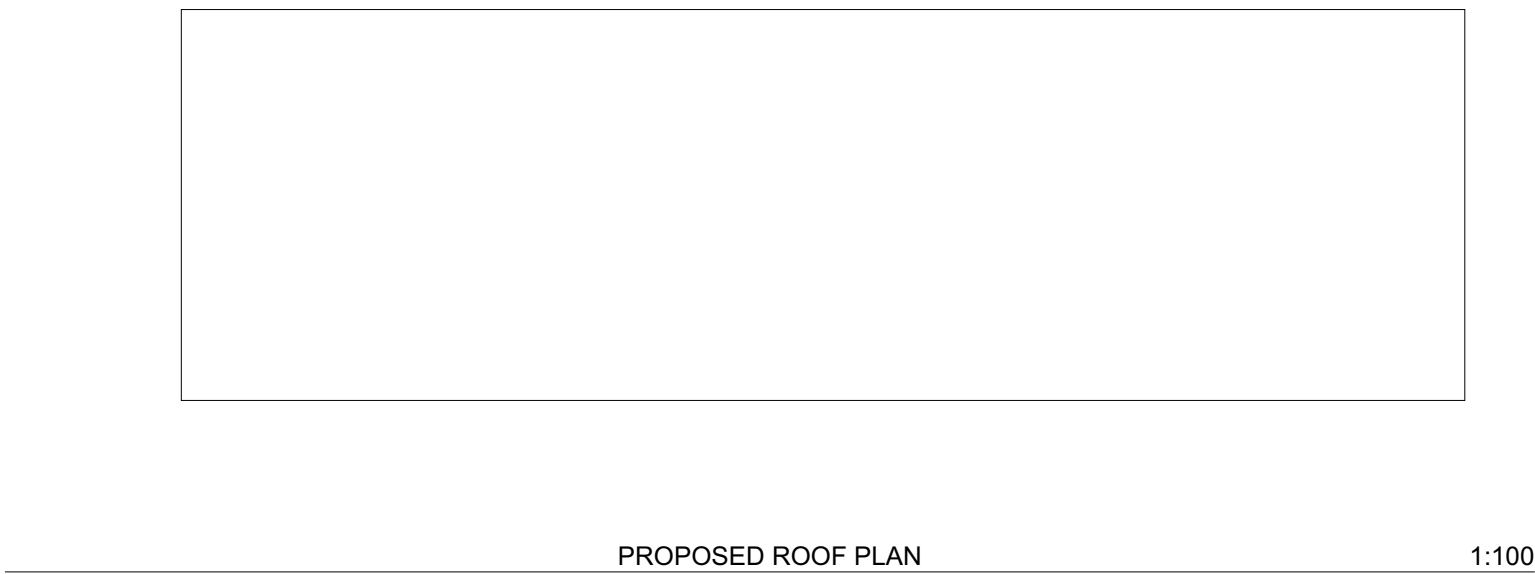
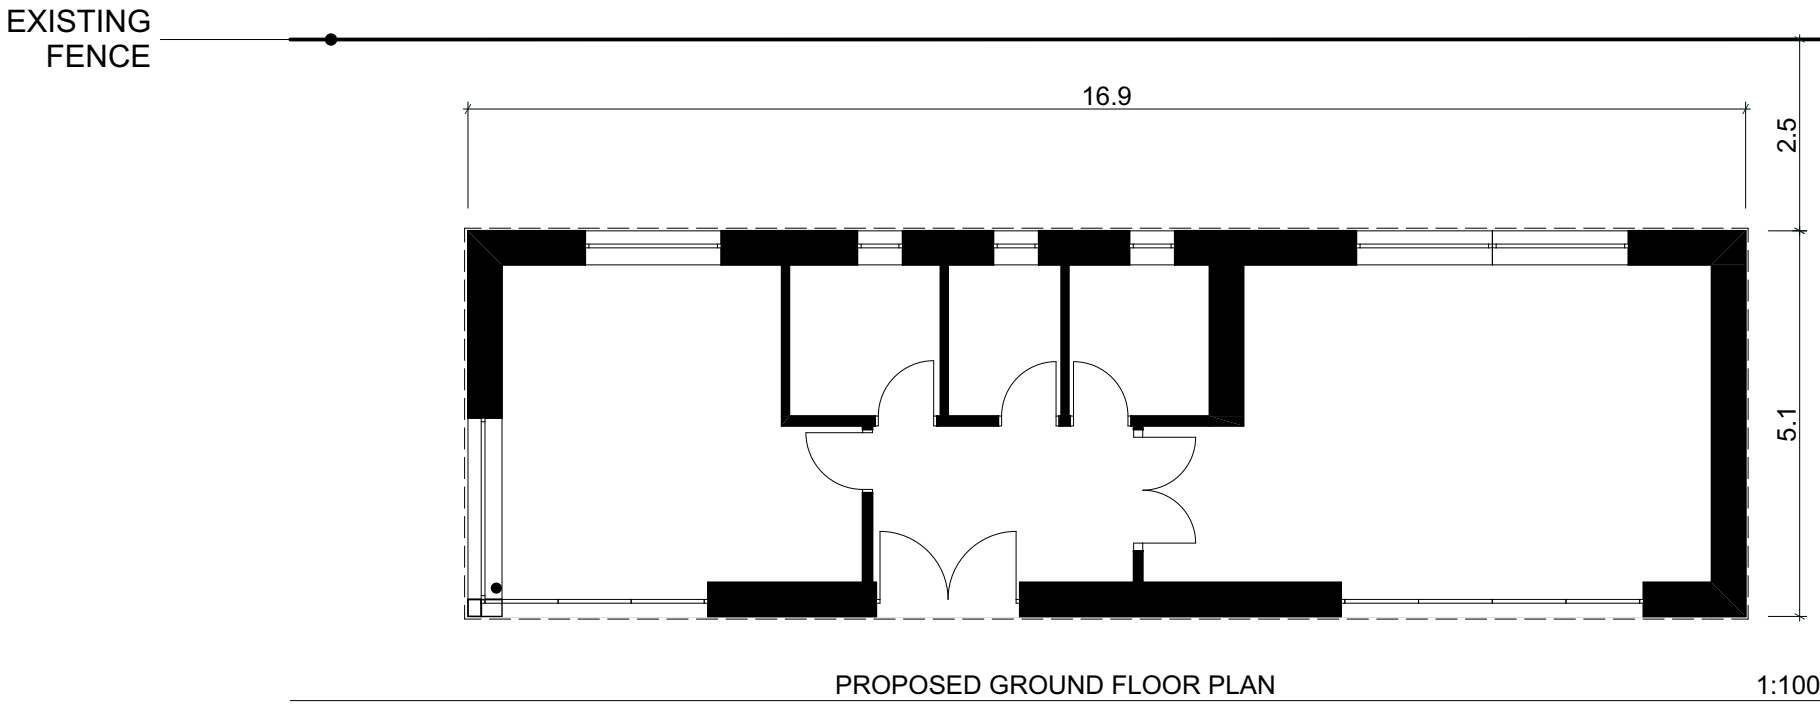
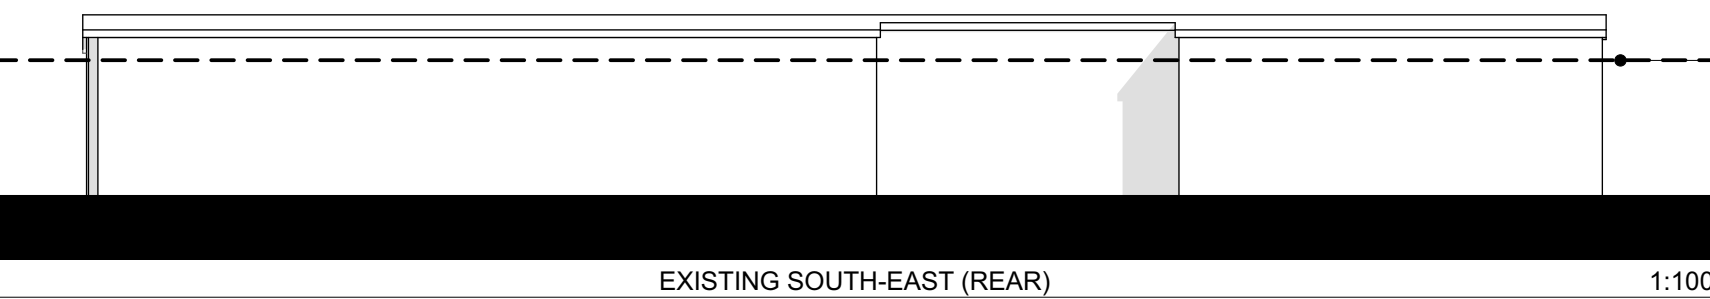
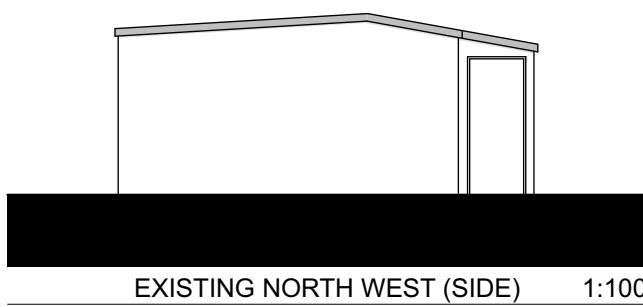
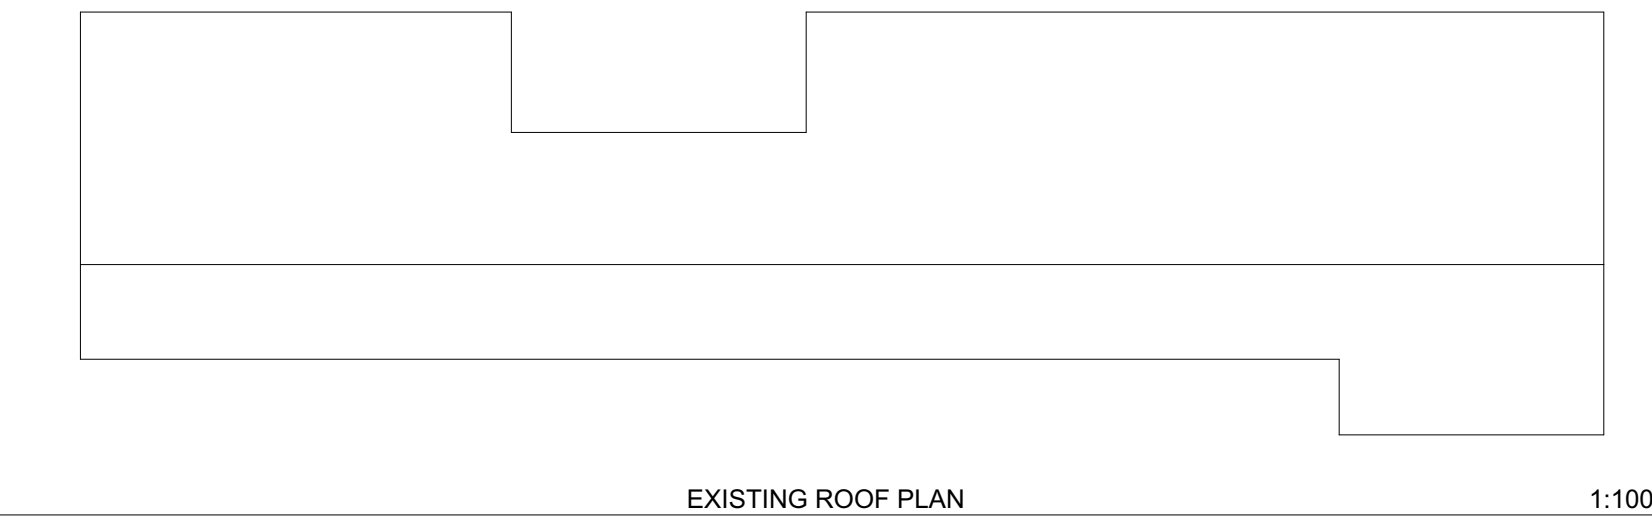


NOT FOR CONSTRUCTION.
THIS DRAWING IS FOR PLANNING STAGE ONLY.
SUBJECT TO DETAILED DESIGN, DESIGN
COORDINATION WITH OTHERS AND PLANNING AND
BUILDING CONTROL APPROVAL.
EXISTING BUILDING AND SITE LAYOUT BASED ON
CLIENT SURVEY AND OS MAP INFORMATION ONLY.

COPYRIGHT HIVES ARCHITECTS LLP

VOLUMES:
EXISTING VOLUME: 200m³
PROPOSED VOLUME: 267m³

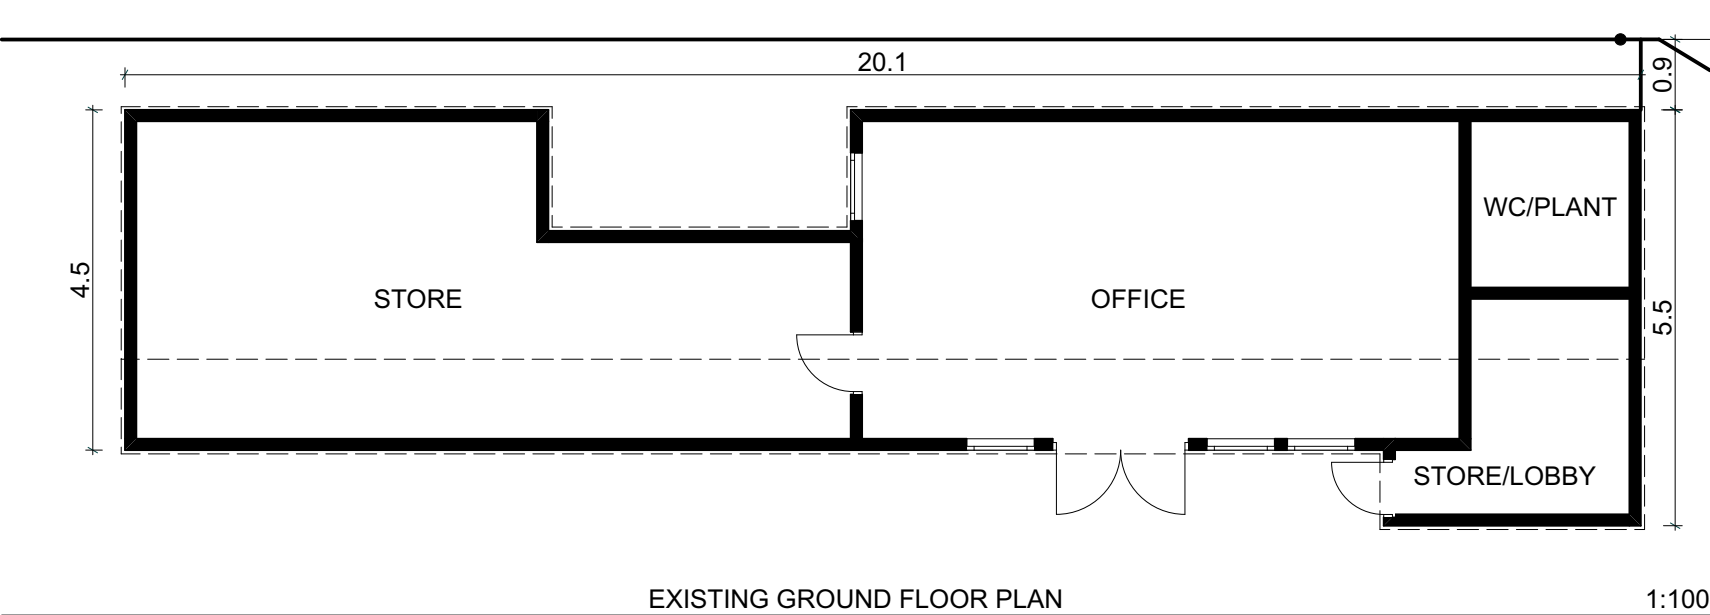

19/03/2026 PLANNING ISSUE

Rev

Client

Dr A Olivarius

Site
**HENNERTON HOUSE,
HENNERTON, WARGRAVE,
READING, RG10 8PD**

Drawing title
**EXISTING AND PROPOSED
FLOOR PLANS AND
ELEVATIONS AND VOLUME
CALCULATION**

Scale @ Drawing Size
1:100 @A1

Drawn

VL

Checked

HW

Status

PLANNING

HIVES ARCHITECTS
SINCE 1934

Hives Architects LLP
Quadrant House, Broad Street, Reading, RG1 7QE
0118 958 7331, info@hivesarchitects.co.uk

Project Drawing Revision

2911 002P5