


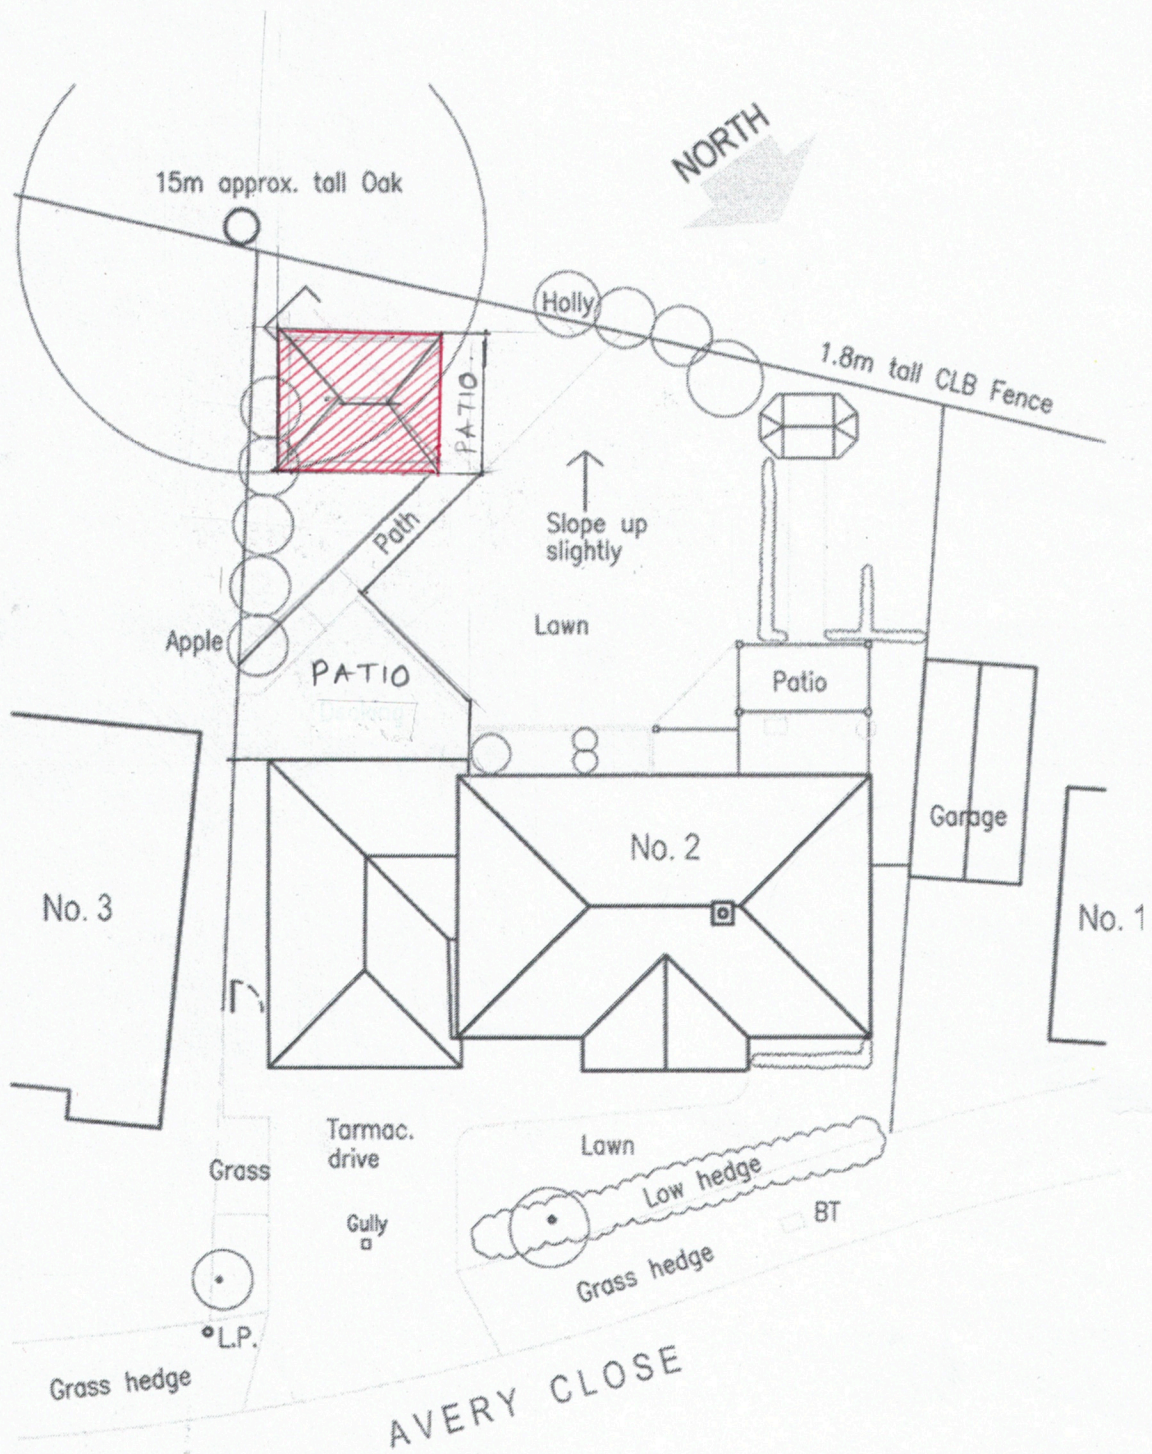

Site/Roof Plan 1:200

|                                                                    |
|--------------------------------------------------------------------|
| SITE PLAN -<br>PROPOSED<br>GAZEBO AT<br>2, AVERY CLOSE<br>RG40 3SQ |
| Y PATIL                                                            |
| 05 JAN 2025                                                        |
| SCALE 1:200                                                        |