




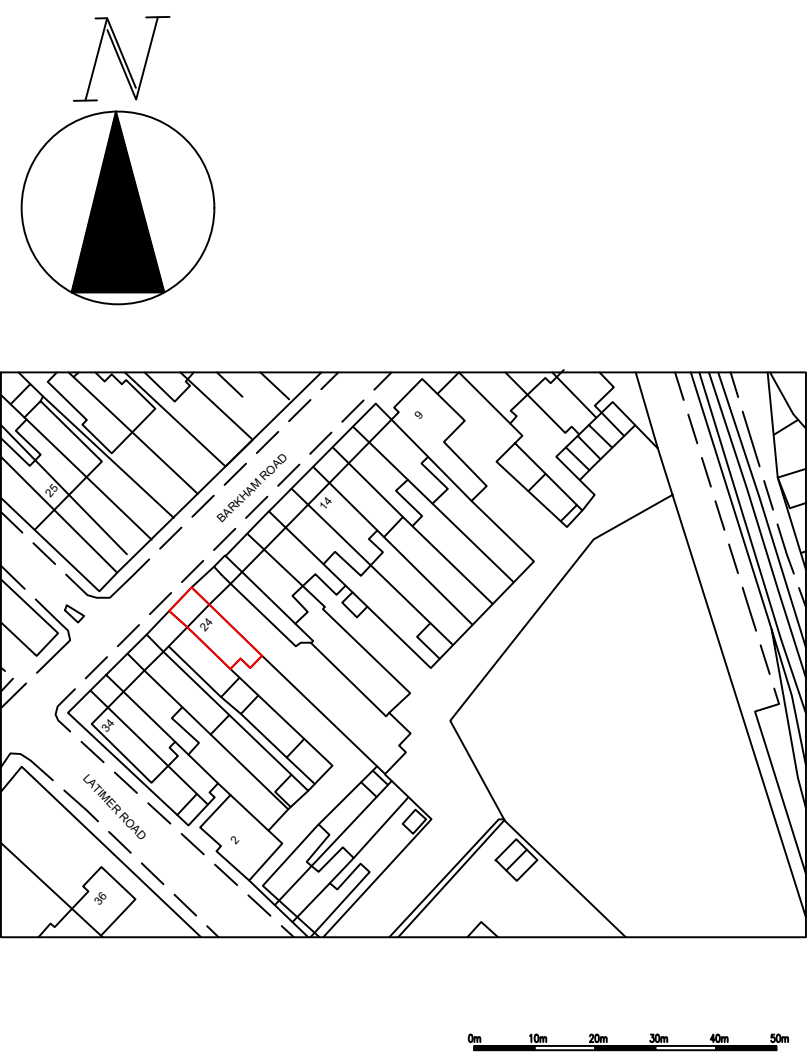

LOCATION PLAN 1:1250

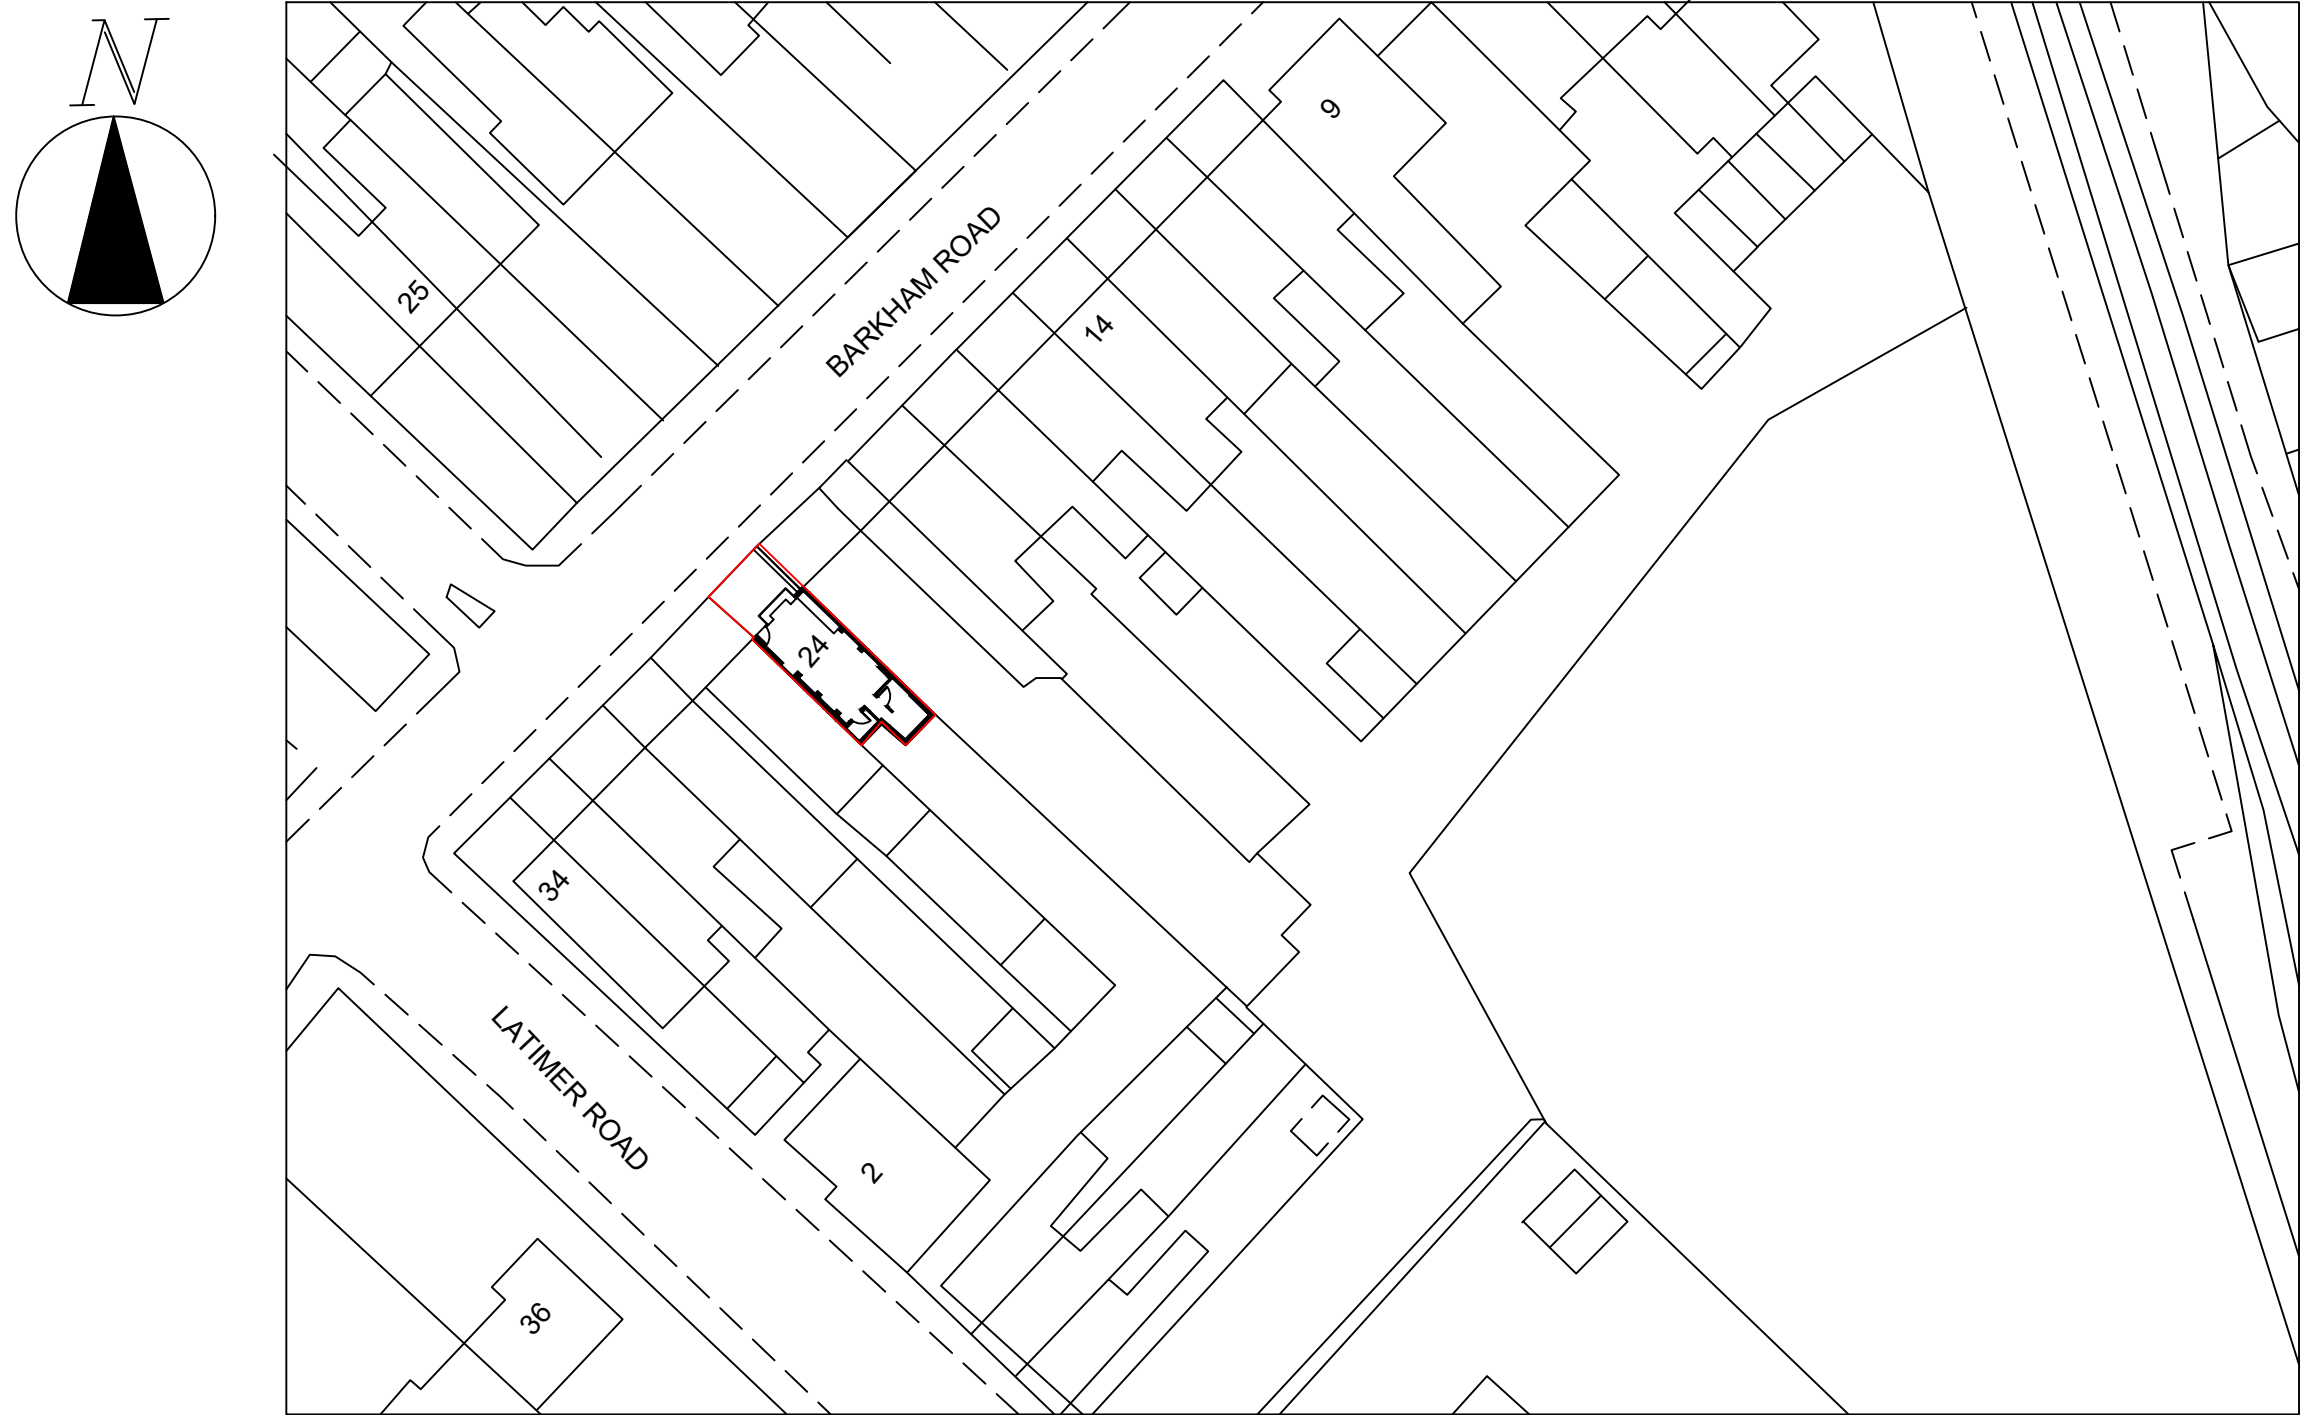

EXISTING SITE PLAN 1:500

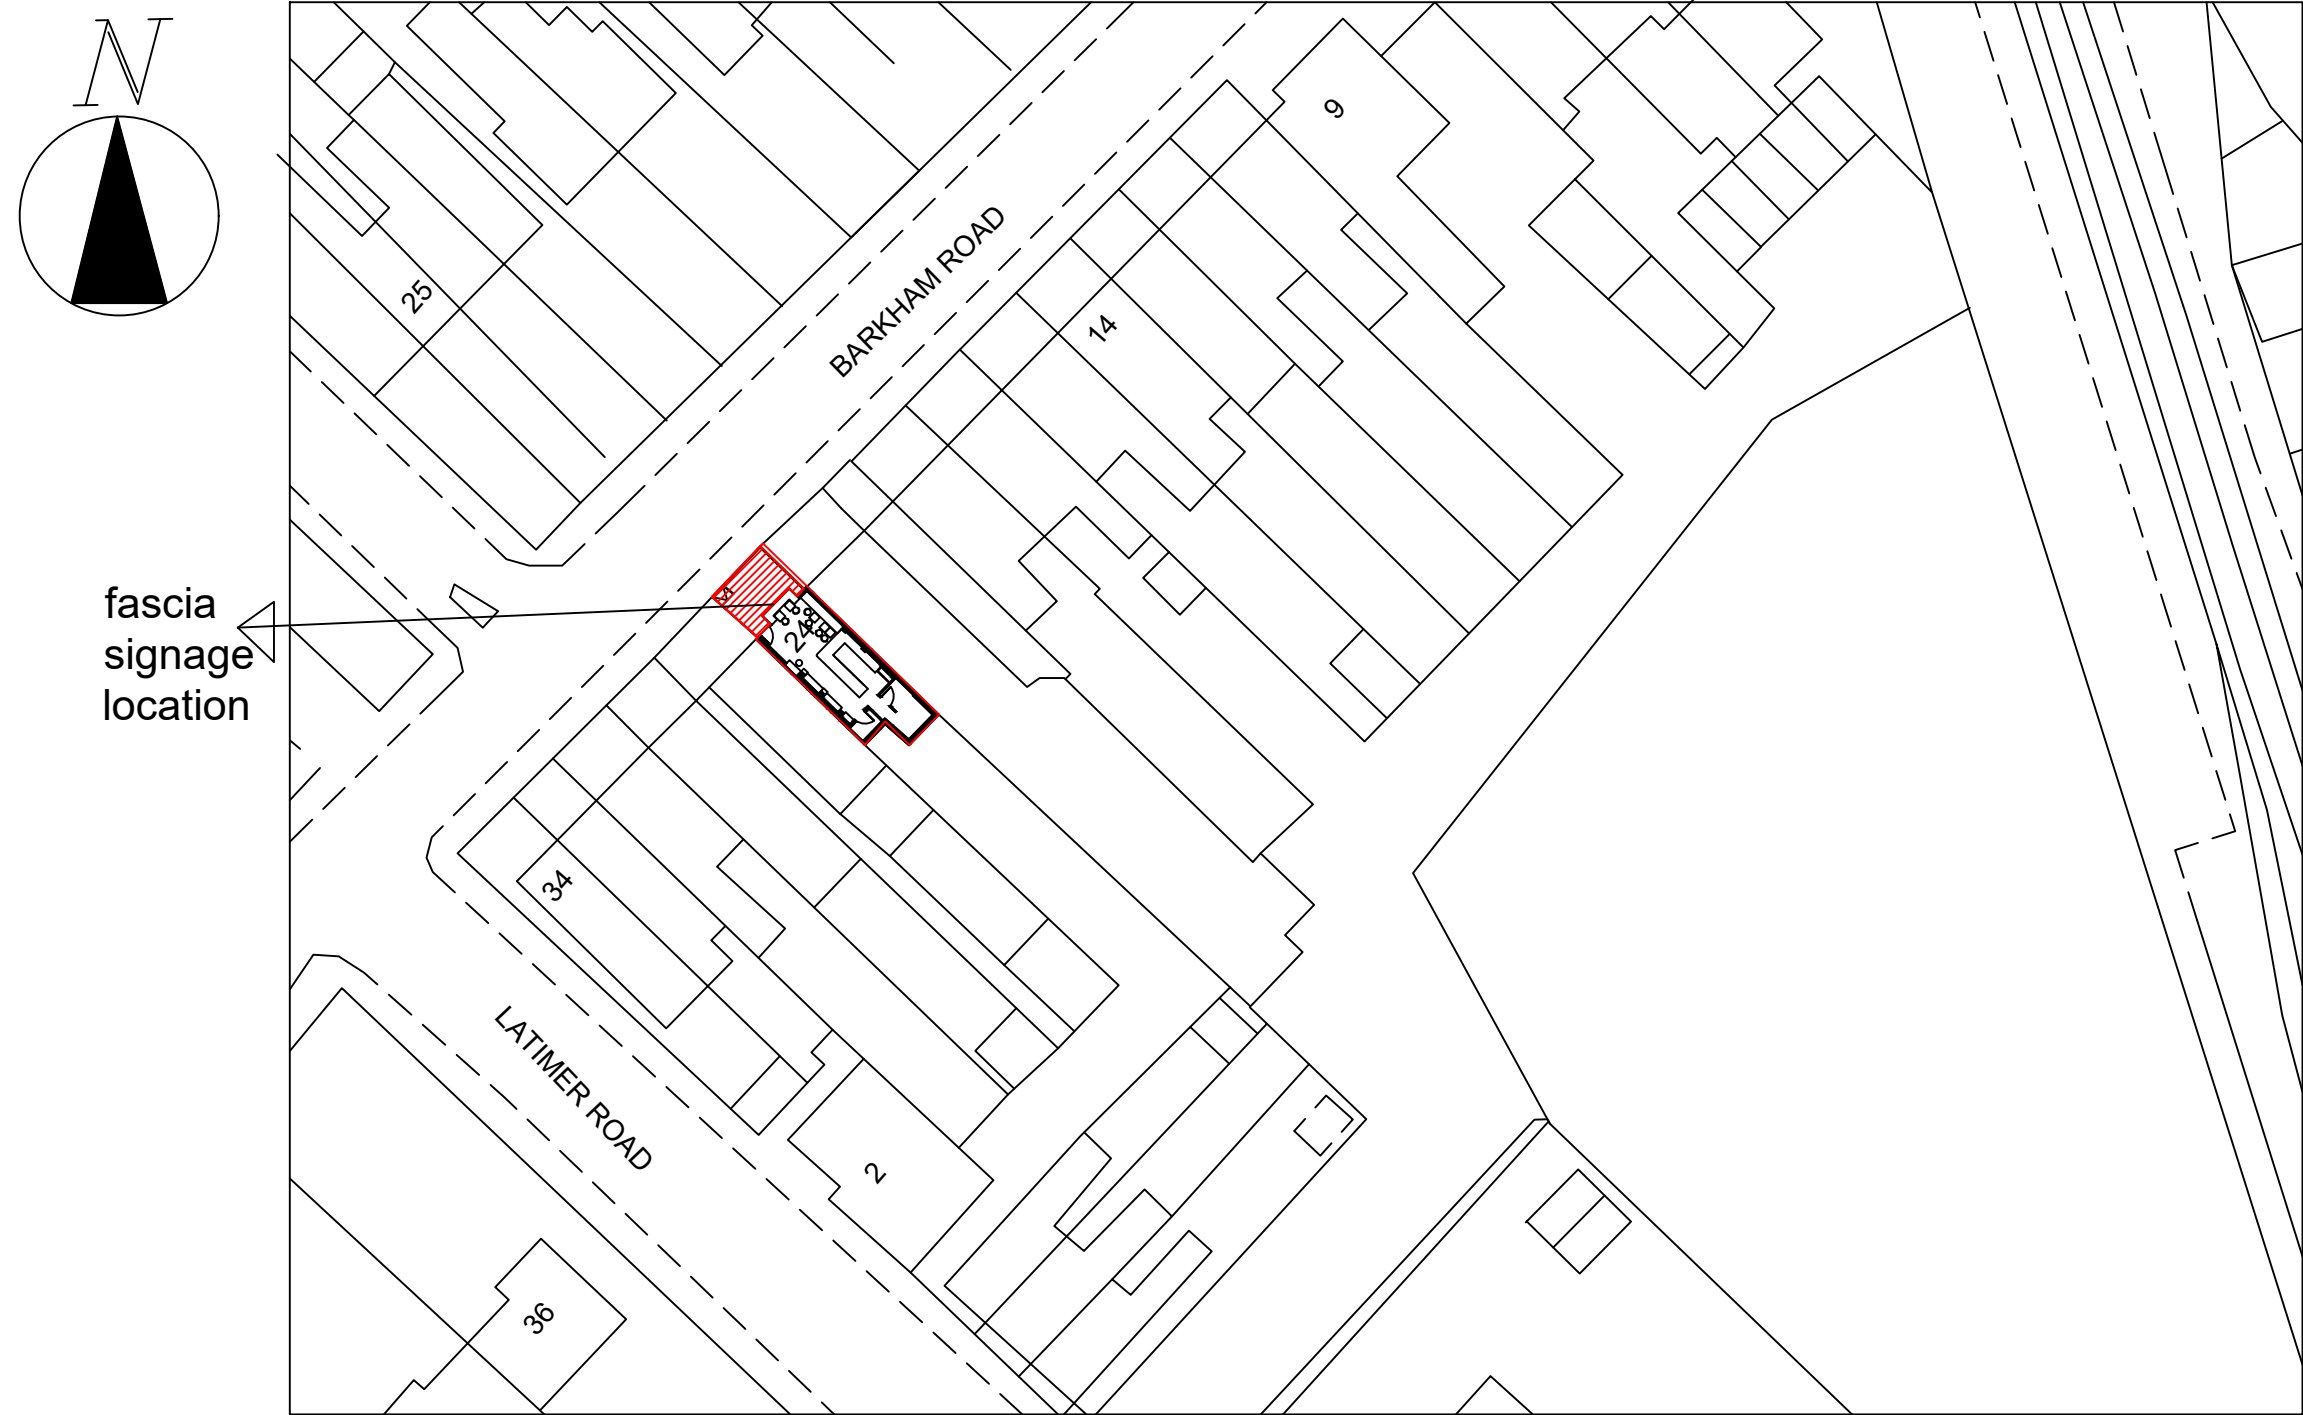

Decking areas

PROPOSED SITE PLAN 1:500

NOTES

Existing Walls

Proposed Walls

rev	by	date
-----	----	------

awe

AWE Architectural
Design Consultancy Ltd

Firdevs Tosun
+44 7843 900 532
12 Jordan Street, L1 0BL, Liverpool

DESCRIPTION

-Figured dimensions to be followed in preference to scale.

-All dimension to be checked on site prior to the commencement of any work.

Any discrepancies to be reported immediately & resolved prior to work commencing.

-This drawing is the copyright of the AWE architectural design consultancy ltd and may not be copied or used without prior consent.

-It is the contractors responsibility to ensure that all measurements are correct prior to manufactor or supply.

SITE:

24 Barkham Road,
Wokingham, RG41 2XP

TITLE:

SCALE AT A1:	DATE:	DRAWN: FT
PROJECT NO:	DRAWING NO:	REVISION: