


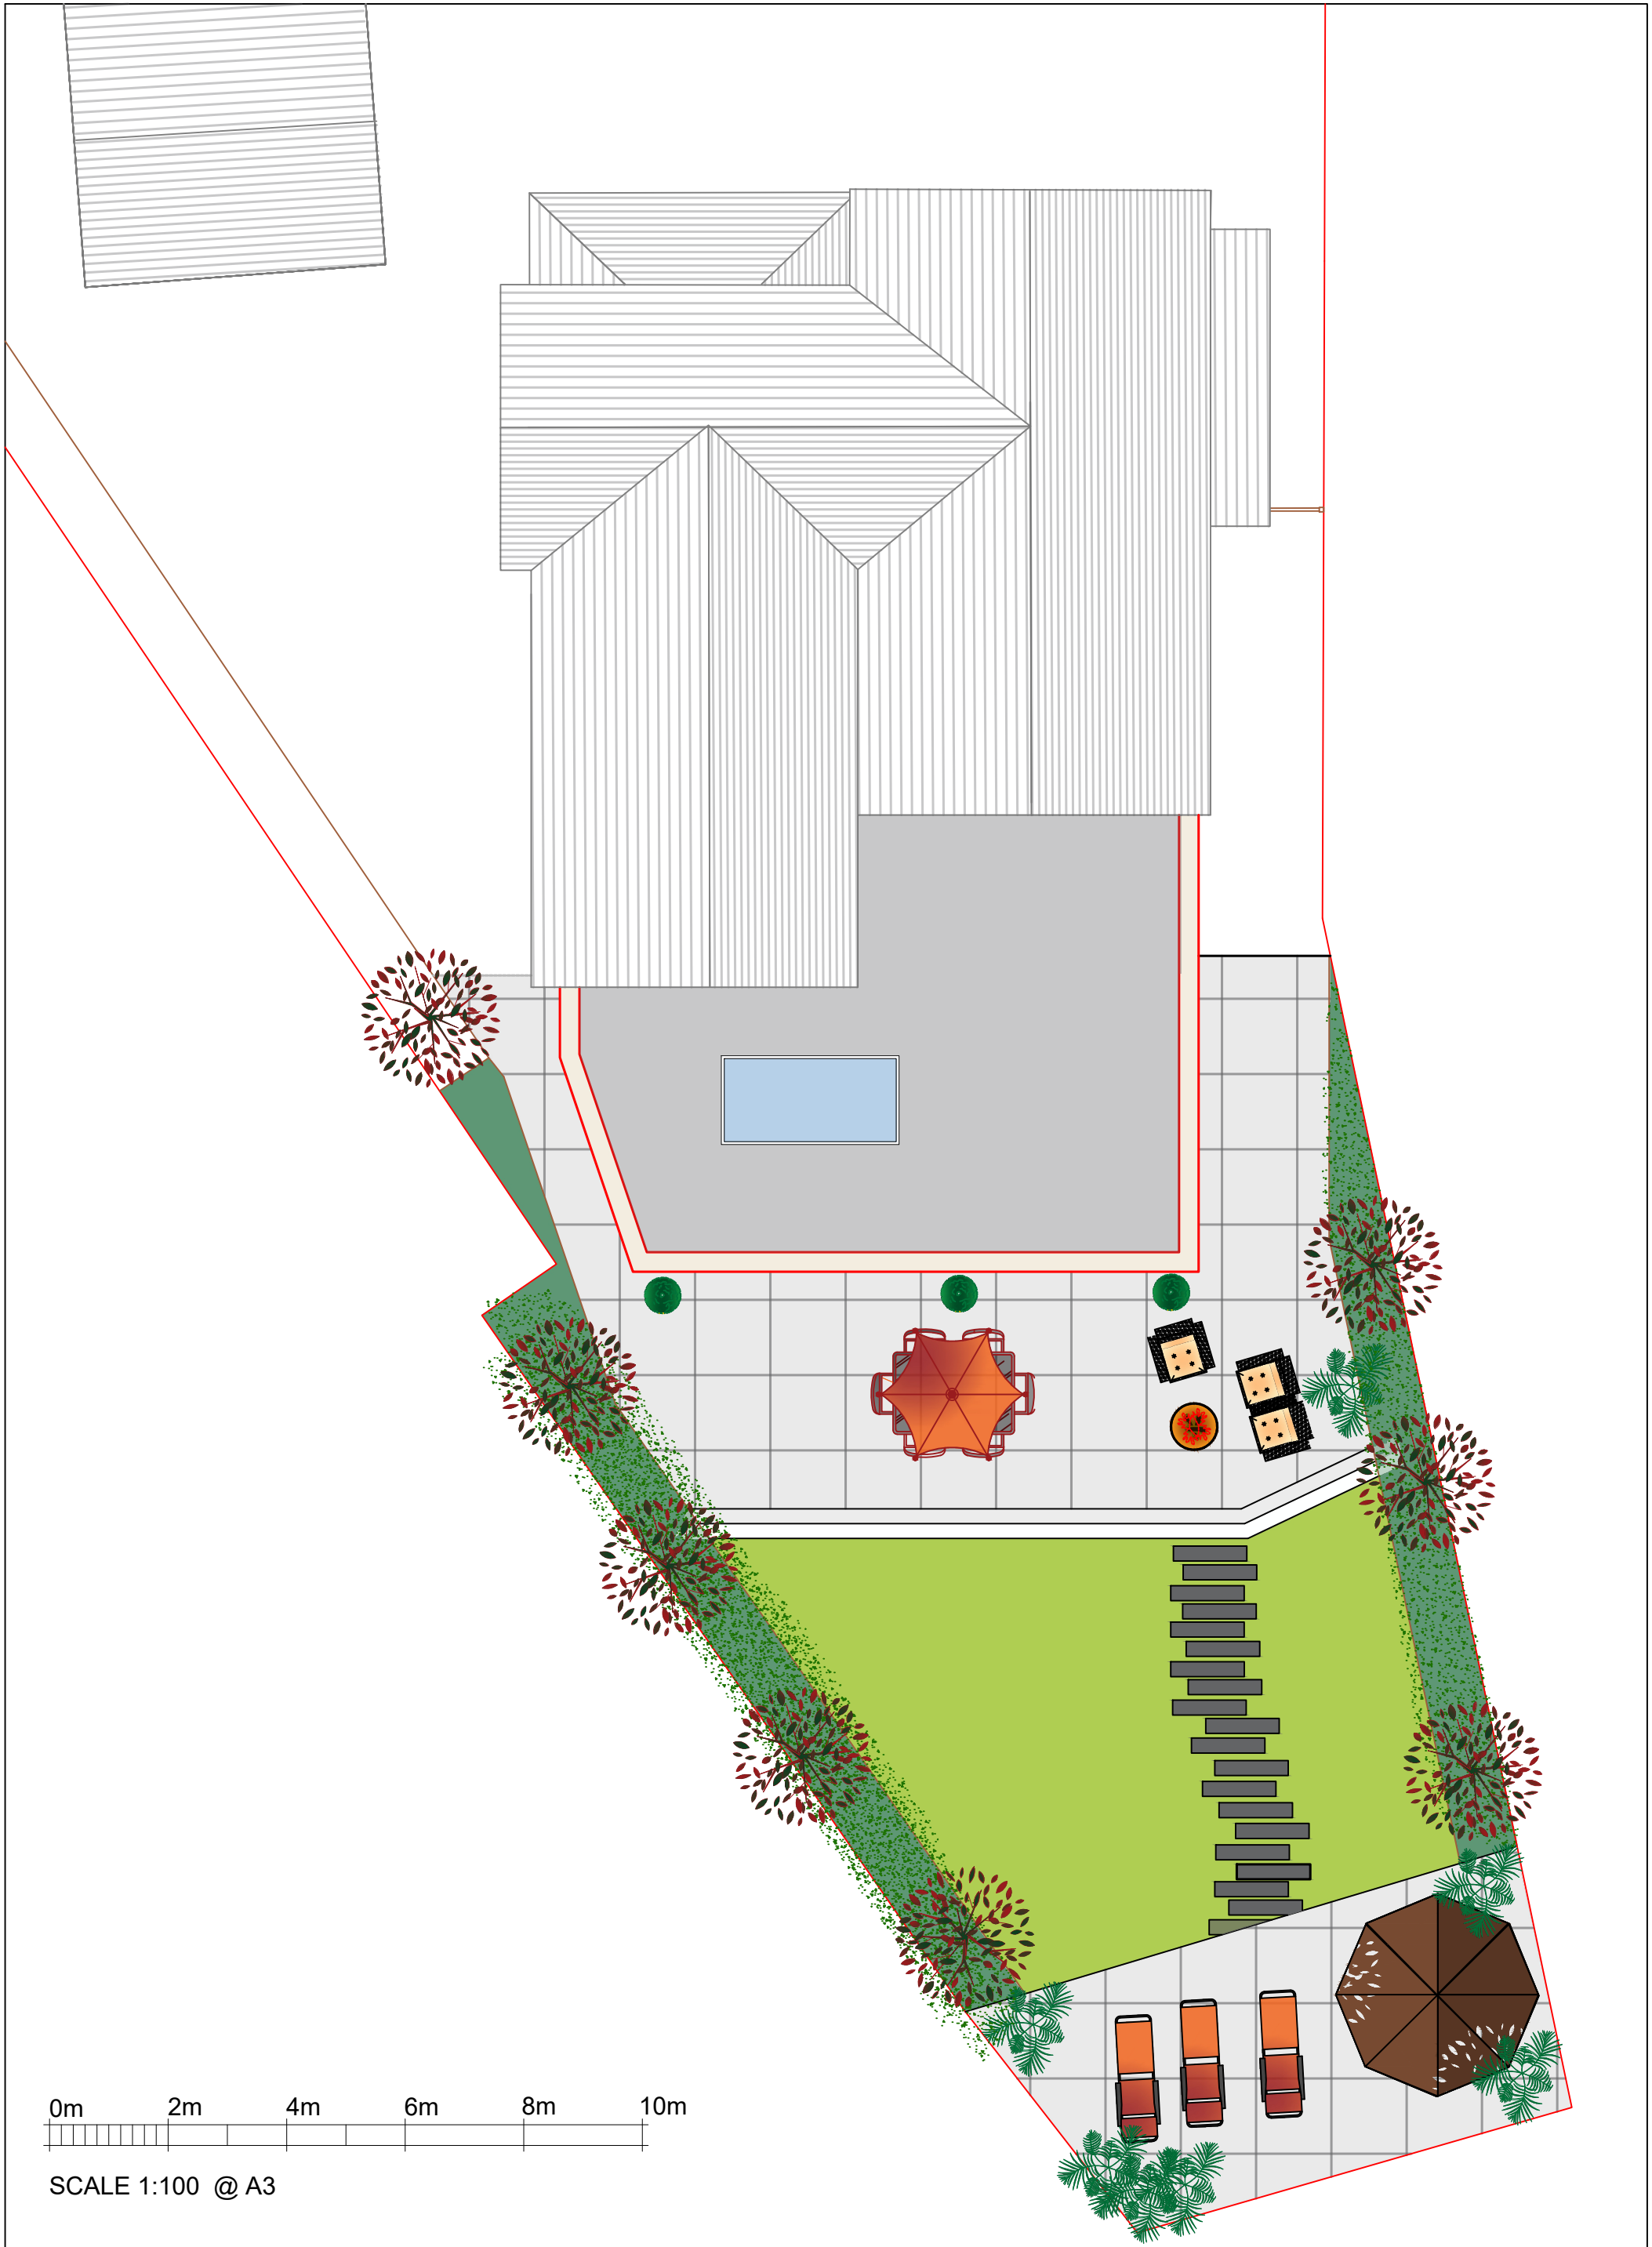

0m 2m 4m 6m 8m 10m

SCALE 1:100 @ A3

PP008	B	1:100@A3	APRIL 2026	TRISH BARSON	 Trish Barson Designs Tel: 07947 919717 Email: trish@trishbarsondesigns.co.uk Web: www.trishbarsondesigns.co.uk
DRG. TITLE PROPOSED PLOT & ROOF PLAN		PROJECT ADDRESS 137 OLD WOOSEHILL LANE, WOKINGHAM			