





PROPOSED REAR ELEVATION

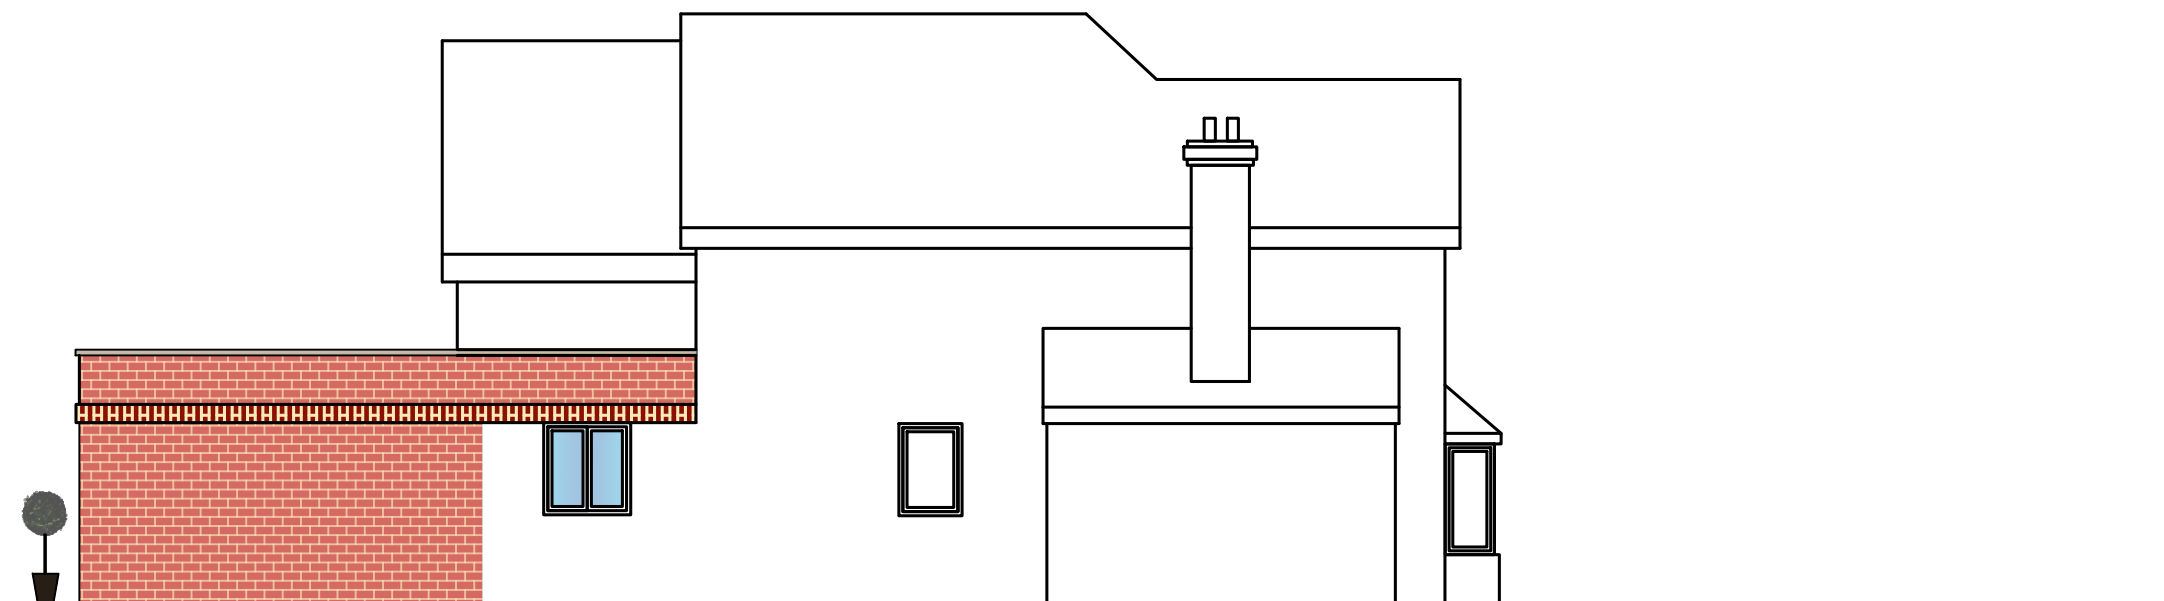

PROPOSED SIDE A ELEVATION



PROPOSED SIDE B ELEVATION

 

SCALE 1:100 @ A3

PP006	B	1:100@A3	APRIL 2026	TRISH BARSON	 Trish Barson Designs	Tel: 07947 919717 Email: trish@trishbarsondesigns.co.uk Web: www.trishbarsondesigns.co.uk
DRG. TITLE PROPOSED ELEVATIONS		PROJECT ADDRESS 137 OLD WOOSEHILL LANE, WOKINGHAM				