



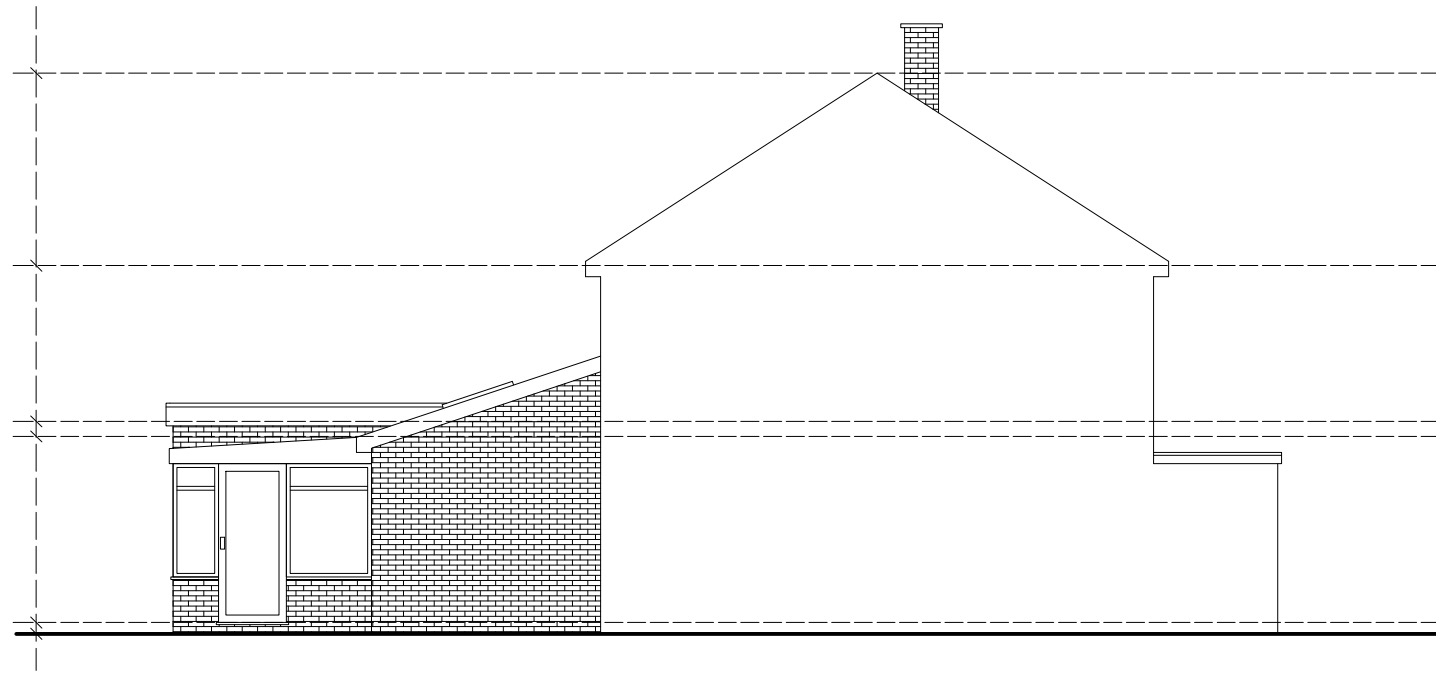

As EXISTING

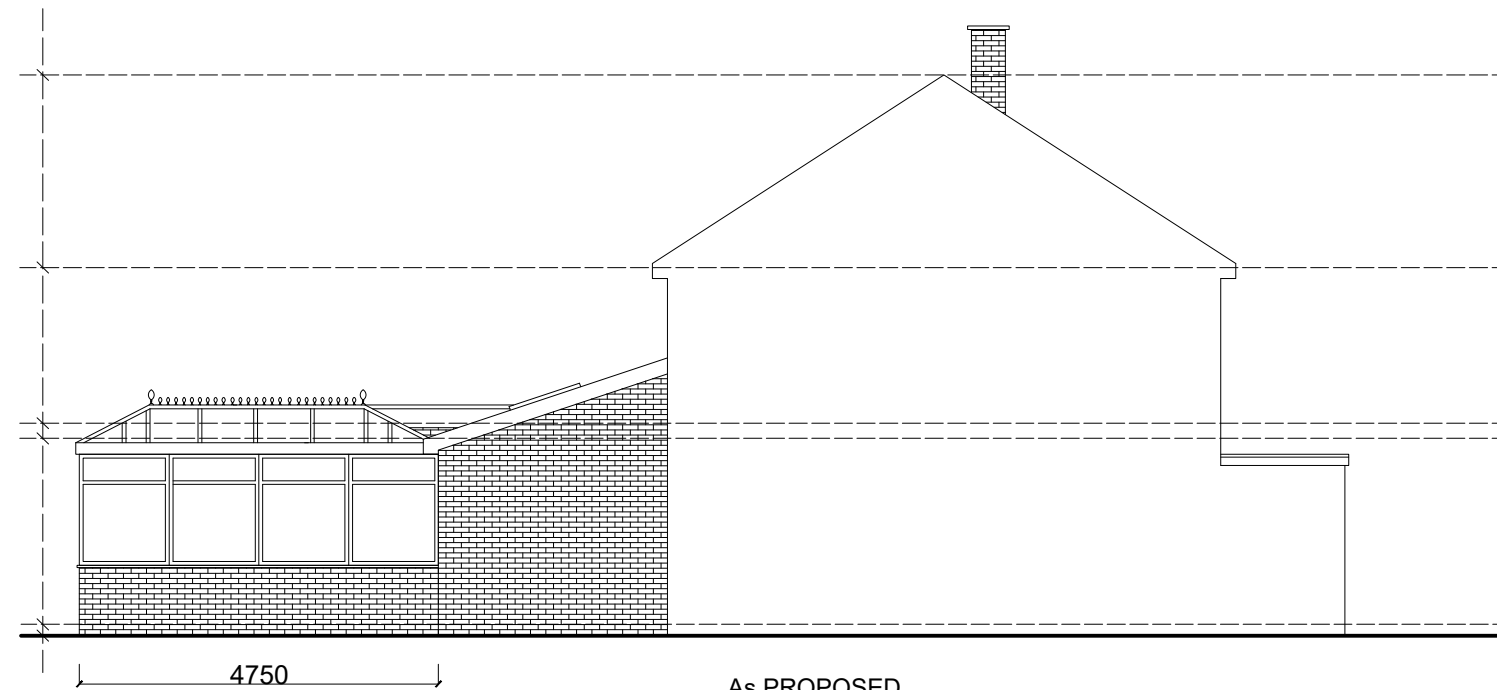

As PROPOSED

NOTES

- 1) This drawing to be read in conjunction with the following documents:-
 - a) As existing and as proposed elevations and floor plans DRG. No. 2520/01, 02, 03, and 04.
 - b) Site plan 2520/SK.1
Site location plan 2520/SK.2
 - c) Design statement
- 2) Proposed changes to rear and side elevations as shown.
- 3) New conservatory proposed following the demolition of the existing.

REVISIONS

MR S. PATERSON

PROPOSED NEW CONSERVATORY

WALLACE BACON CONSULTANTS
BUILDING DESIGN AND STRUCTURAL ENGINEERING CONSULTANTS

26, FITZROY CRESCENT, WOODLEY,
READING, RG5 4EU

SIDE ELEVATIONS

53 EASTHEATH AVENUE
WOKINGHAM
BERKSHIRE
RG41 2PP

TELEPHONE:
0118 979 4959

SCALE BAR



DRAWN

DATE

SCALE

CHECKED

HP

MAR 2025

A3 - 1:100

CRP

DRAWING NUMBER

2520/02

REVISION