


2520/SK.1 - Site plan for 26, Fitzroy Crescent, Woodley, RG5 4EU

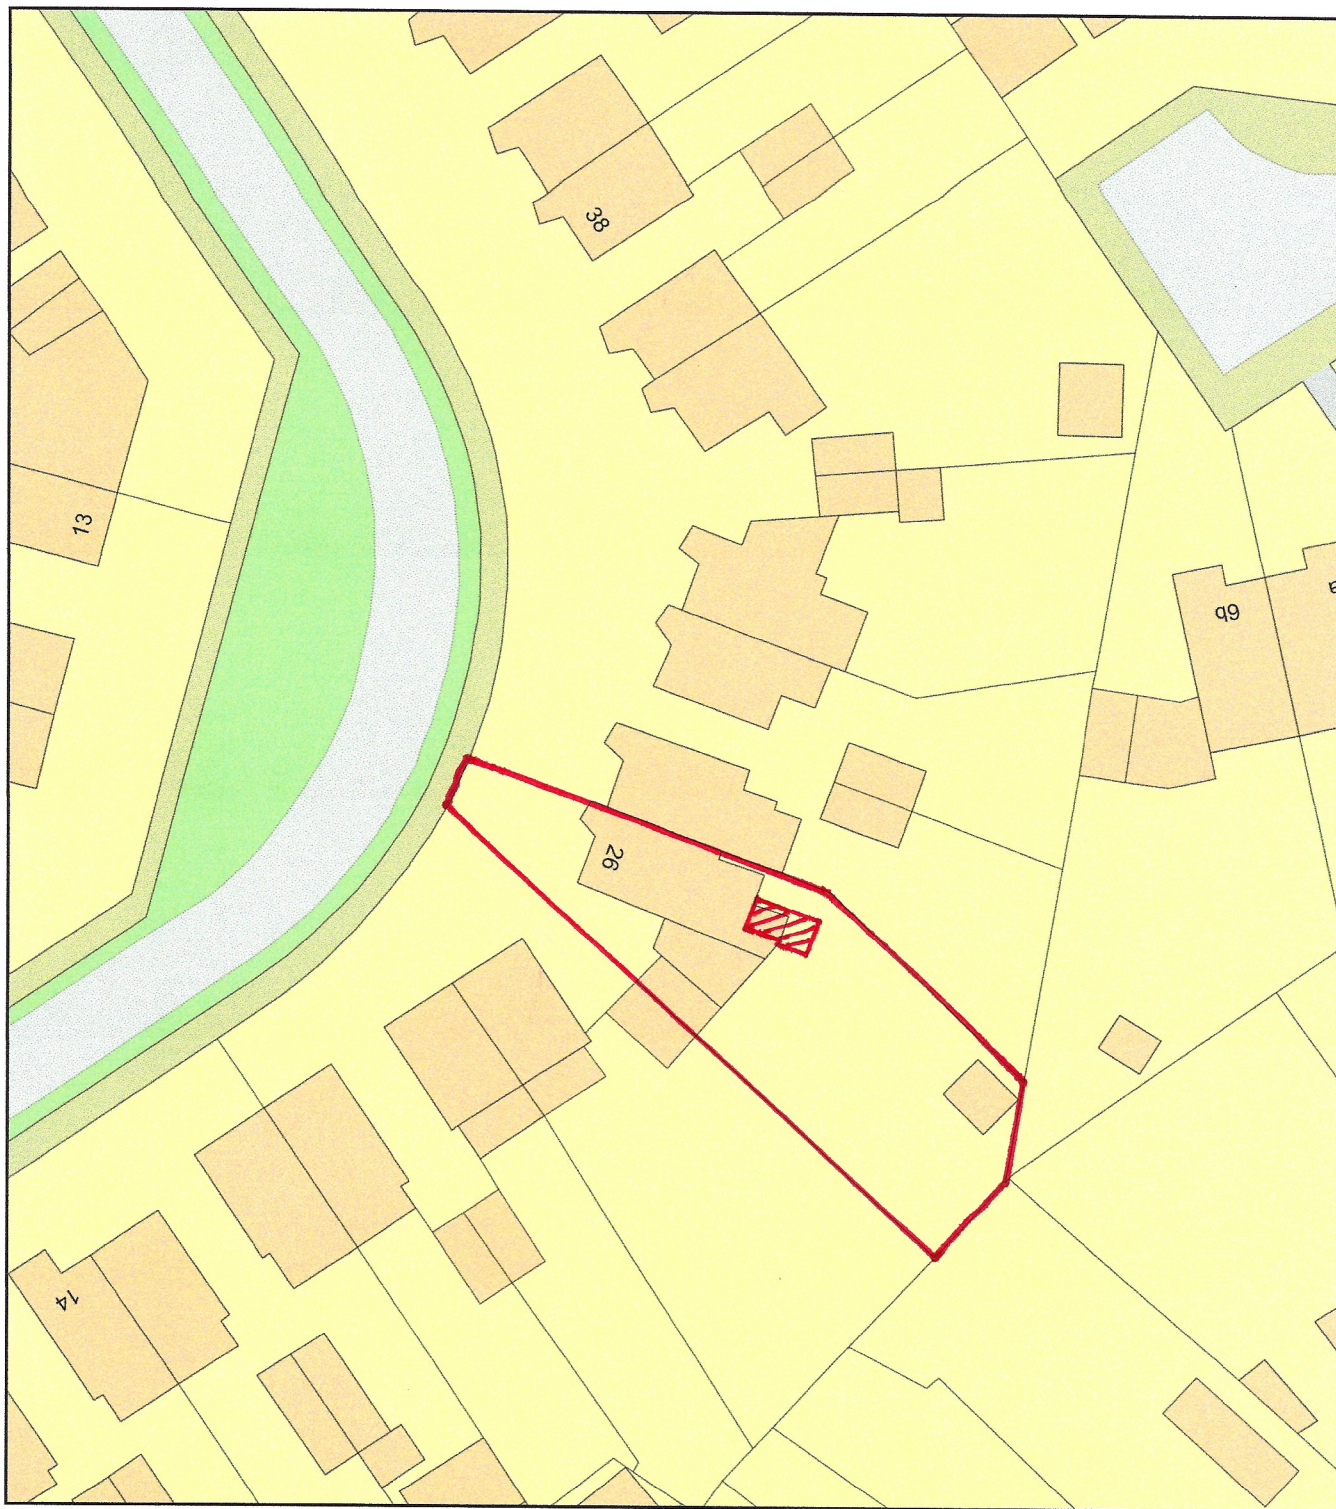

0 20
Metres



Plan Produced for: Wallace Bacon Consultants

Date Produced: 30 Mar 2025

Plan Reference Number / Project ID: TQRQM25089152319422 / 2520

Scale: 1:500 @ A4

