


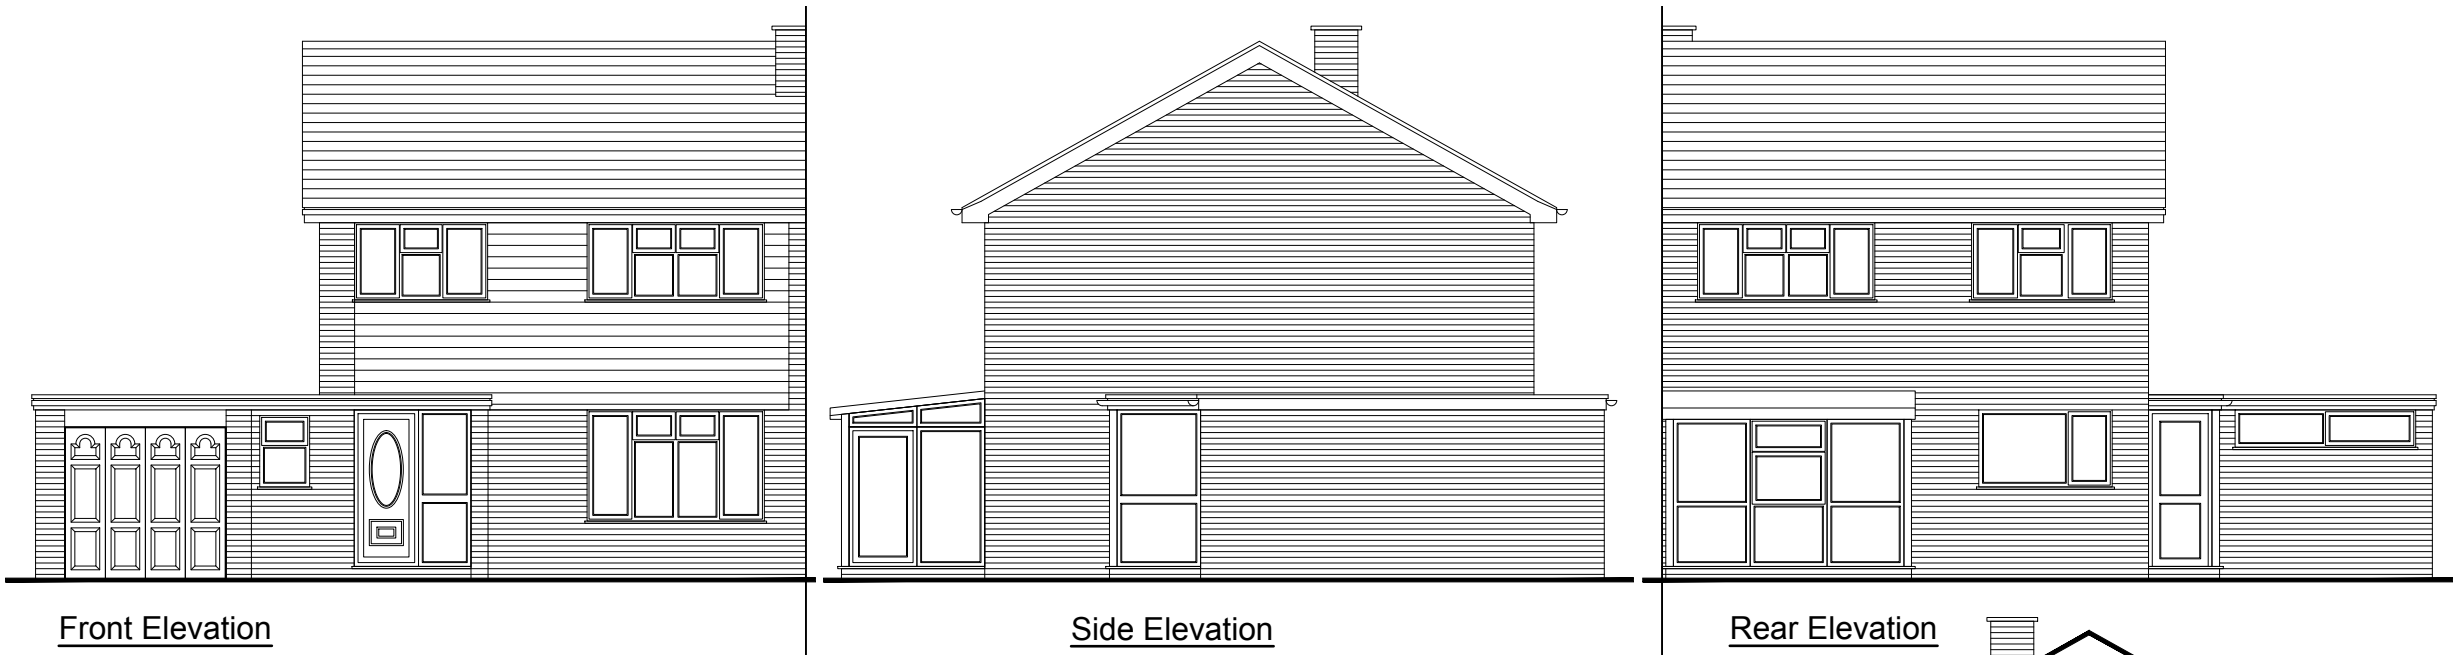
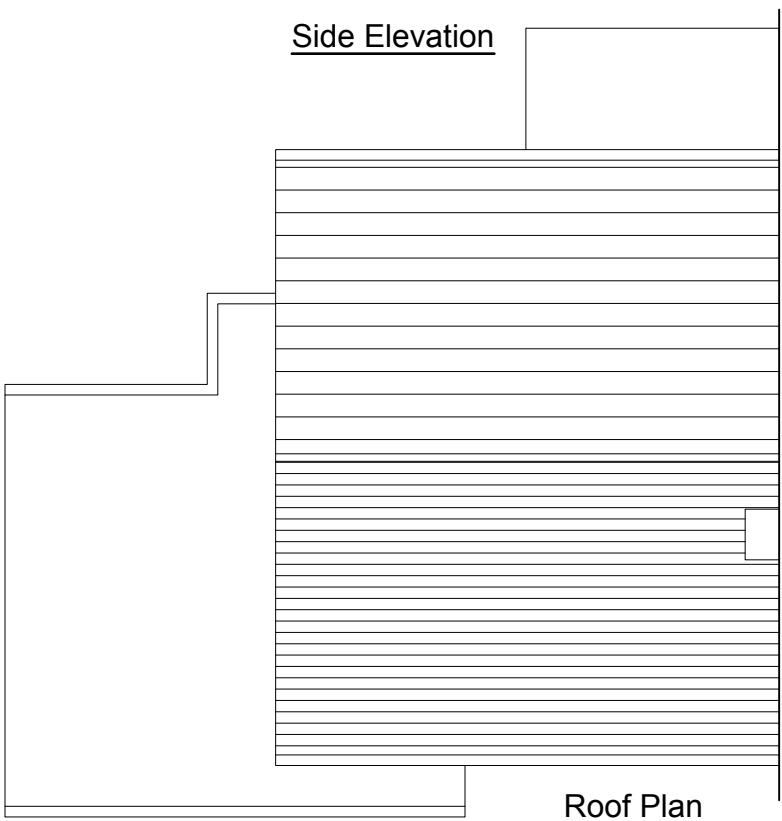


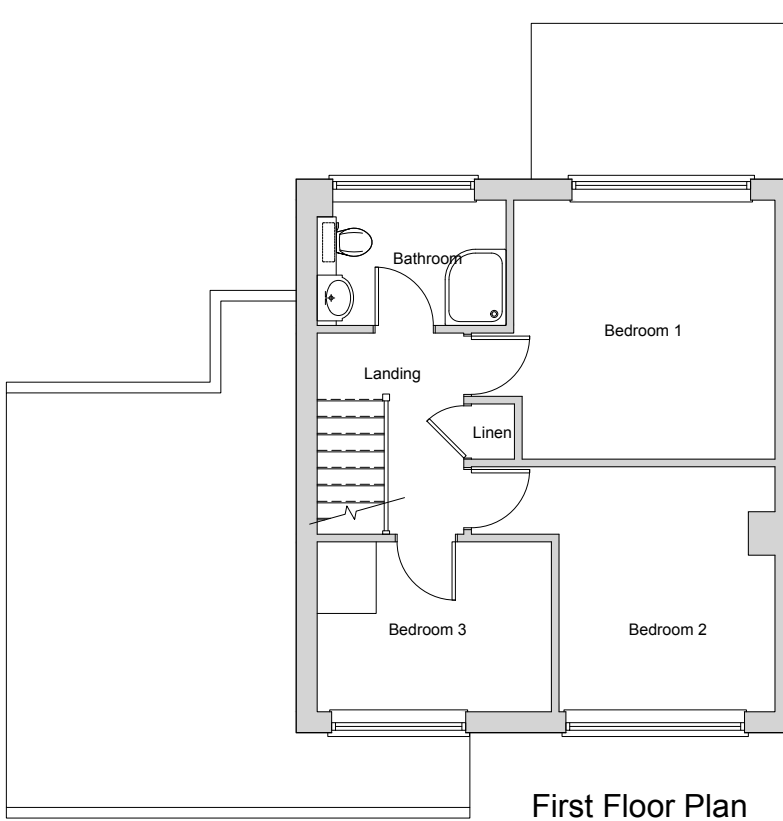

check all dimensions and report all errors and omissions

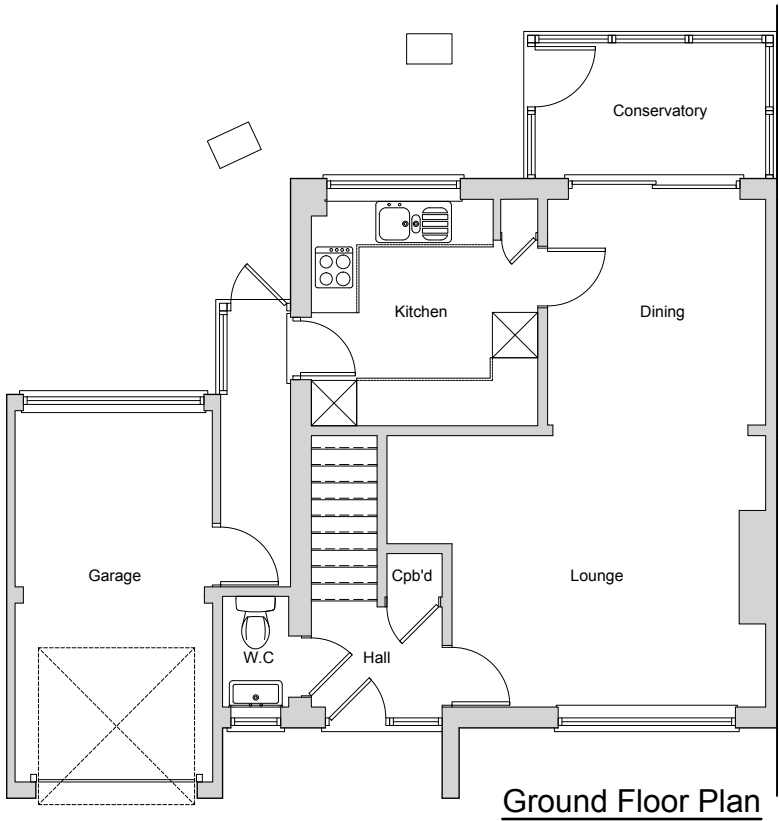

Scale: 1:100 0 1 2 3 4 5

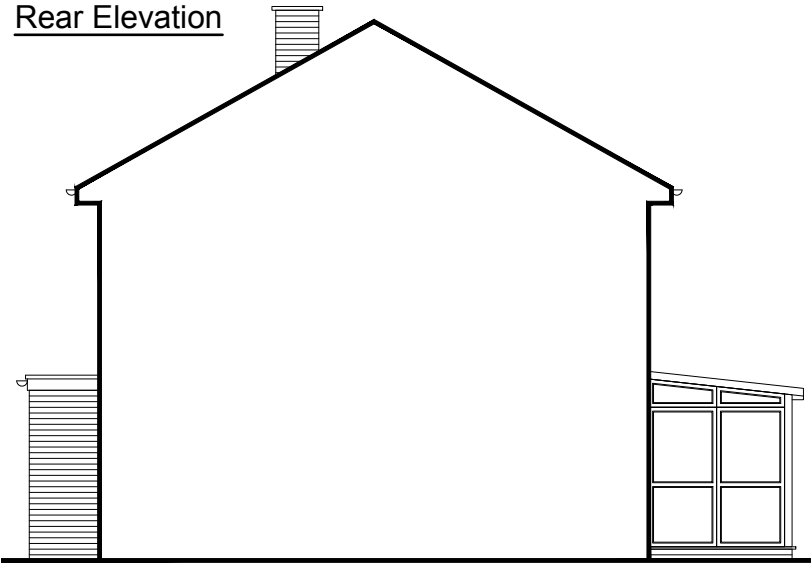

67 Reynards Close
Winnersh
Berkshire RG41 5NU
project :

Existing Floor Plans
& Elevations
title :

Mr & Mrs. Singh
client :

Lee Norris Design Limited	ref : LN
27 Eden Way, Winnersh Wokingham, Berkshire RG41 5PQ Tel: 01189 787226 Mob: 07795 058193 E-mail: lee@leenorrisdesign.co.uk Web: www.leenorrisdesign.co.uk	date : Feb'25
Planning and building regulations drawings for residential extensions, new build, renovation and conversion projects.	scale : 1:100@A3
	project : 25-635
	dwg no. / rev : 001