




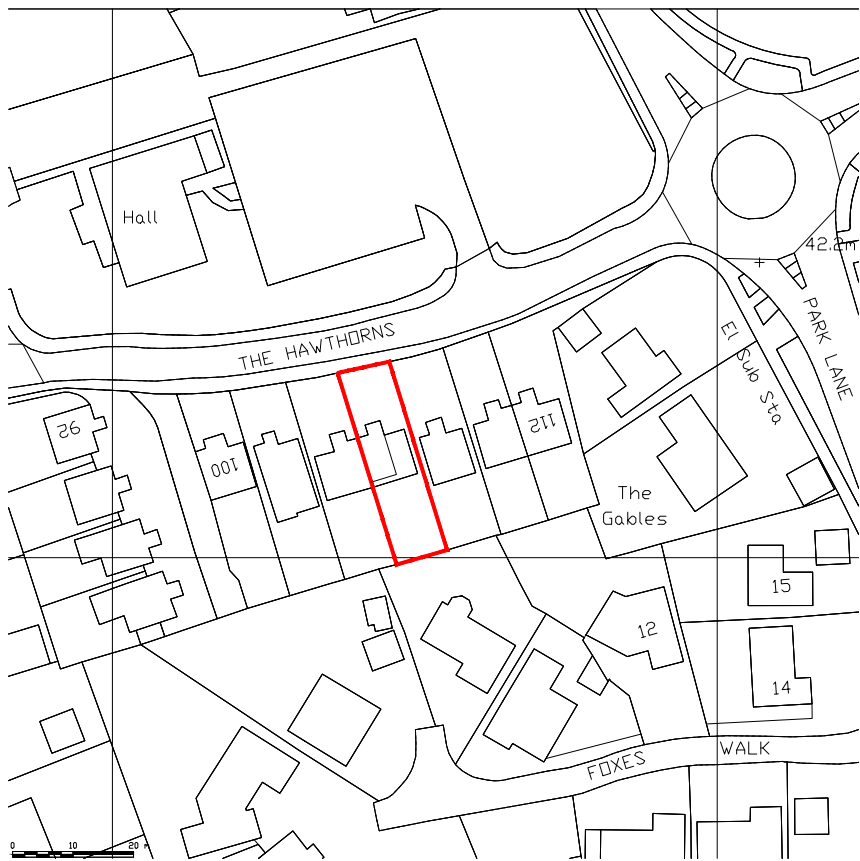

Location Plan (1:1250)

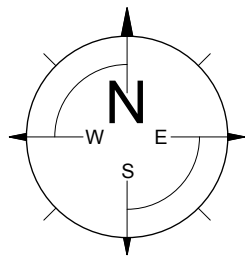

Site Plan (1:500)

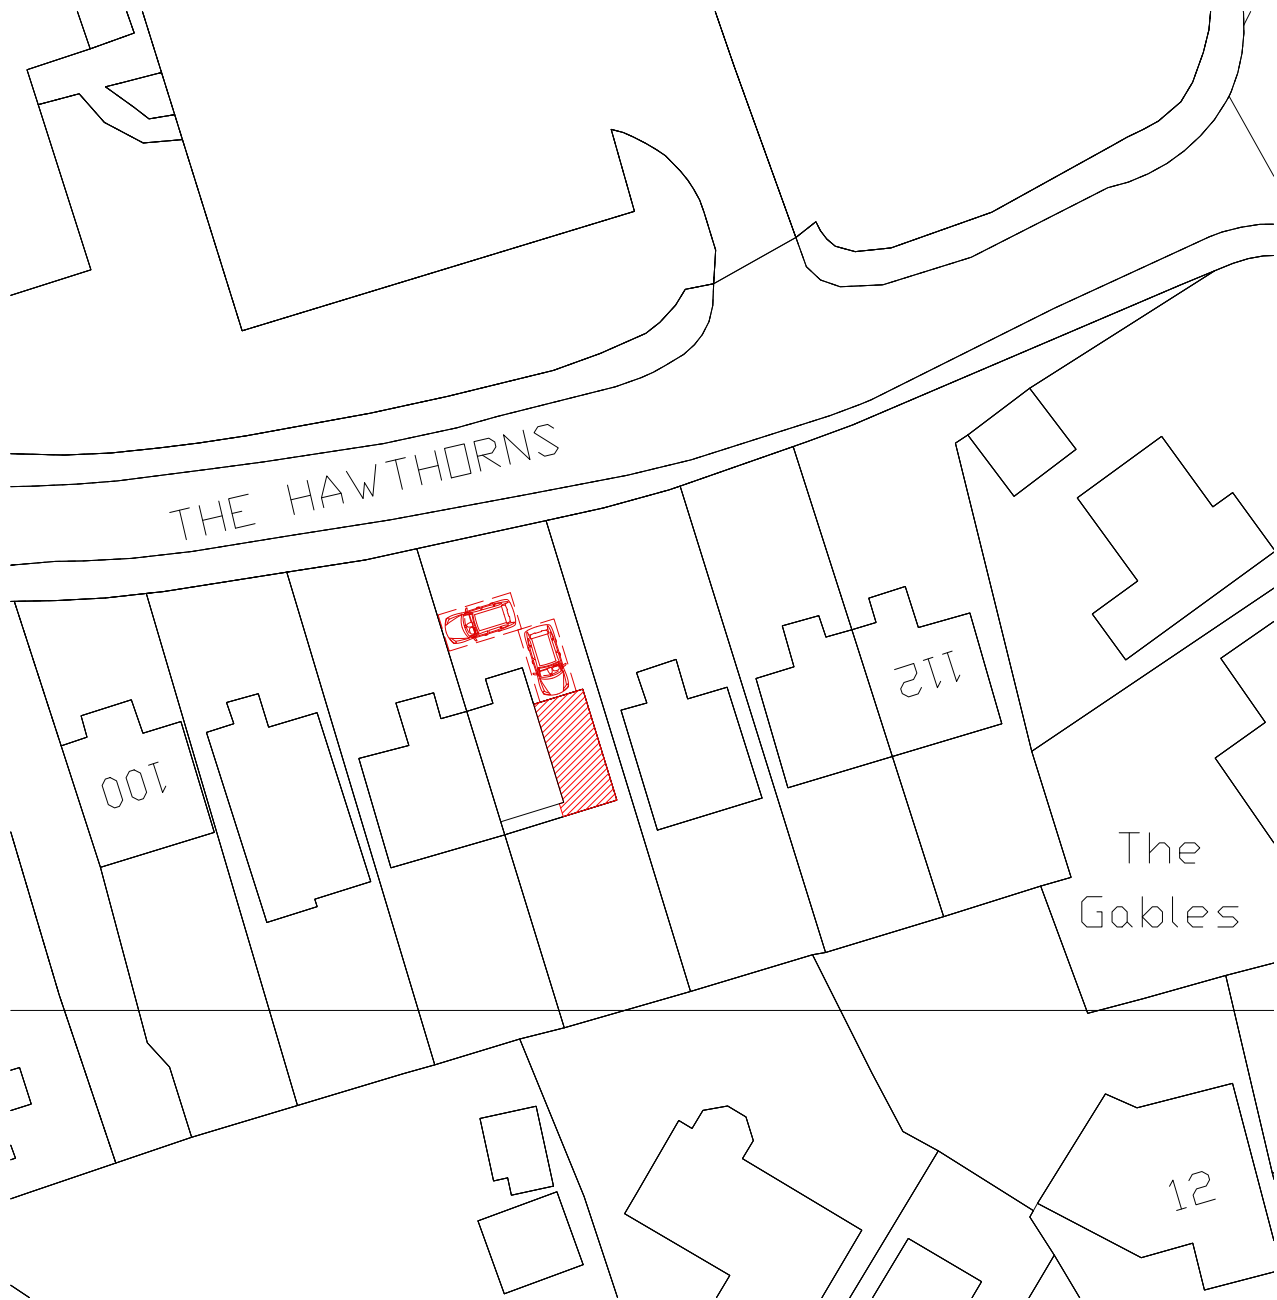

106 The Hawthorns
Charvil
Berkshire RG10 9TS
project :

Site and Location Plans

title :

Mr & Mrs. Ottaway
client :

Lee Norris Design Limited 27 Eden Way, Winnersh Wokingham, Berkshire RG41 5PQ Tel: 01189 787226 Mob: 07795 058193 E-mail: lee@leenorrisdesign.co.uk Web: www.leenorrisdesign.co.uk Planning and building regulations drawings for residential extensions, new build, renovation and conversion projects.	ref : LN date : Mar'25 scale : As shown@A3 project : 25-641 dwg no. / rev : 005
---	---