
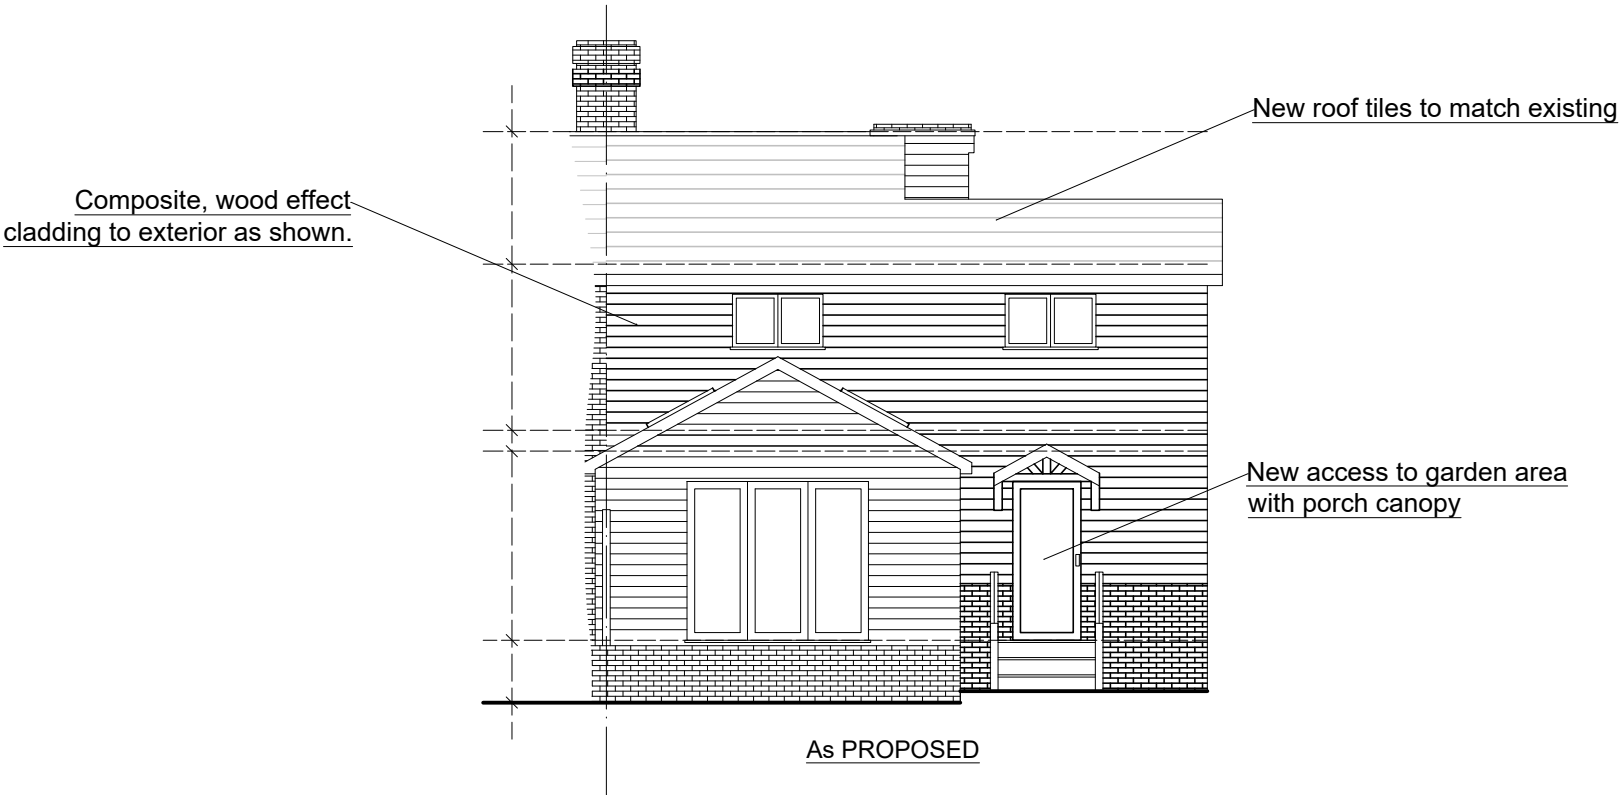


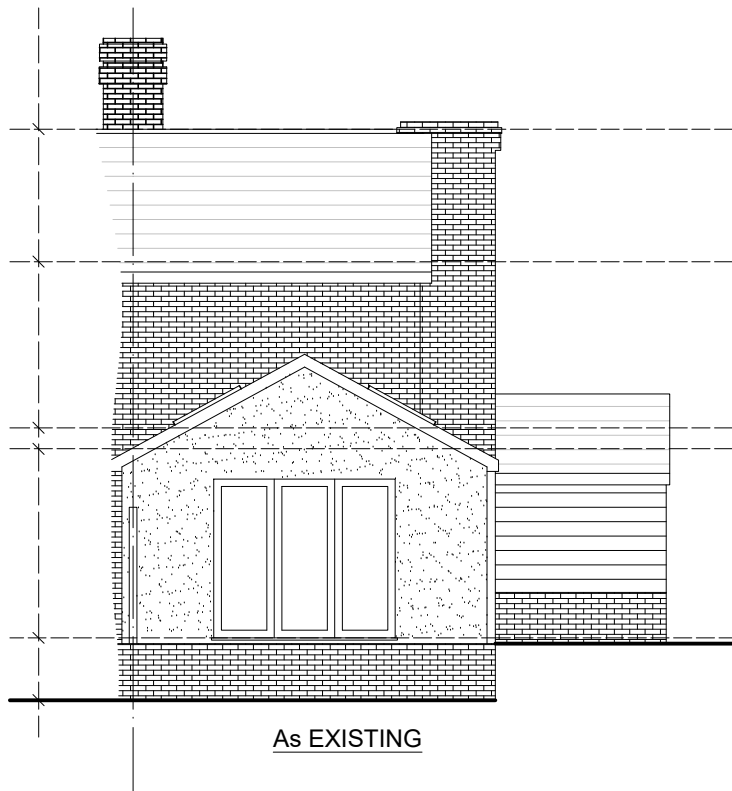

NOTES

- 1) This drawing to be read in conjunction with the following documents:-
 - a) As existing and as proposed elevations and floor plans DRG. No. 2413/01, 02, 03, 04, and 05.
 - b) Site plan and parking provision 2413/SK.1
Site location plan 2413/SK.2
 - c) Design statement
 - d) Bat survey confirming the property holds negligible suitability for roosting bats with no evidence of bats.
- 2) Built on non-level site with retaining wall and steps into the lower part of the garden.
- 3) Proposed changes to elevations as shown. One side elevation to remain unchanged.
- 4) External finishes as shown.

REVISIONS

MS. J. WARD		TWO STOREY SIDE EXTENSION WITH NEW PORCH				WALLACE BACON CONSULTANTS	
1, CHAPEL GREEN COTTAGES, WOKINGHAM, RG40 3ER		REAR ELEVATIONS				BUILDING DESIGN AND STRUCTURAL ENGINEERING CONSULTANTS	
SCALE BAR		DRAWN	DATE	SCALE	CHECKED	53 EASTHEATH AVENUE WOKINGHAM BERKSHIRE RG41 2PP	TELEPHONE: 0118 979 4959
		HP	DEC 2024	A3 - 1:100	CRP	DRAWING NUMBER 2413/02	REVISION