


2413/SK1 - Site plan for 1, Chapel Green Cottages, Chapel Green, Wokingham

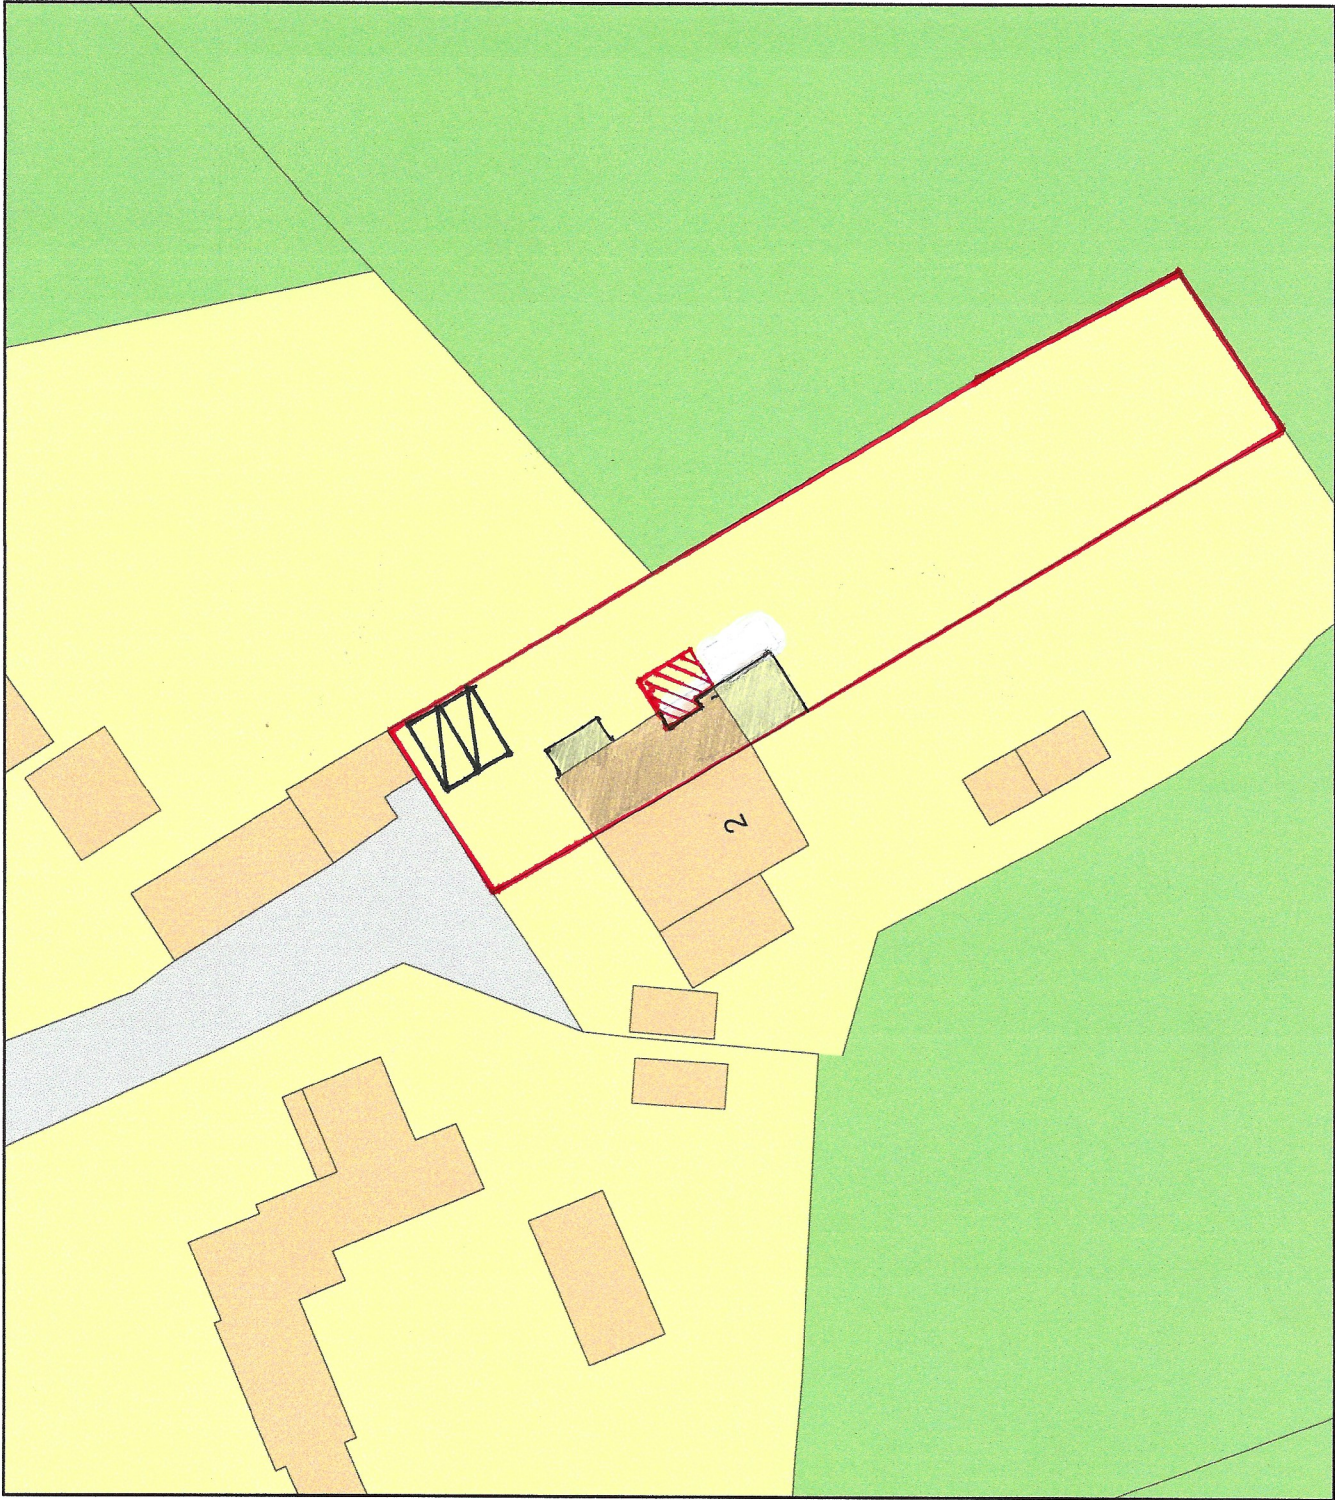

Plan Produced for: Wallace Bacon Consultants

Date Produced: 26 Apr 2024

Plan Reference Number / Project ID: TQRQM24117140142598 / 2413

Scale: 1:500 @ A4

