


NOTE!
GREEN HIGHLIGHTED REPRESENTS
WALLS TO BE RETAINED TO MAINTAIN
THE INTEGRITY OF THE EXISTING STRUCTURE

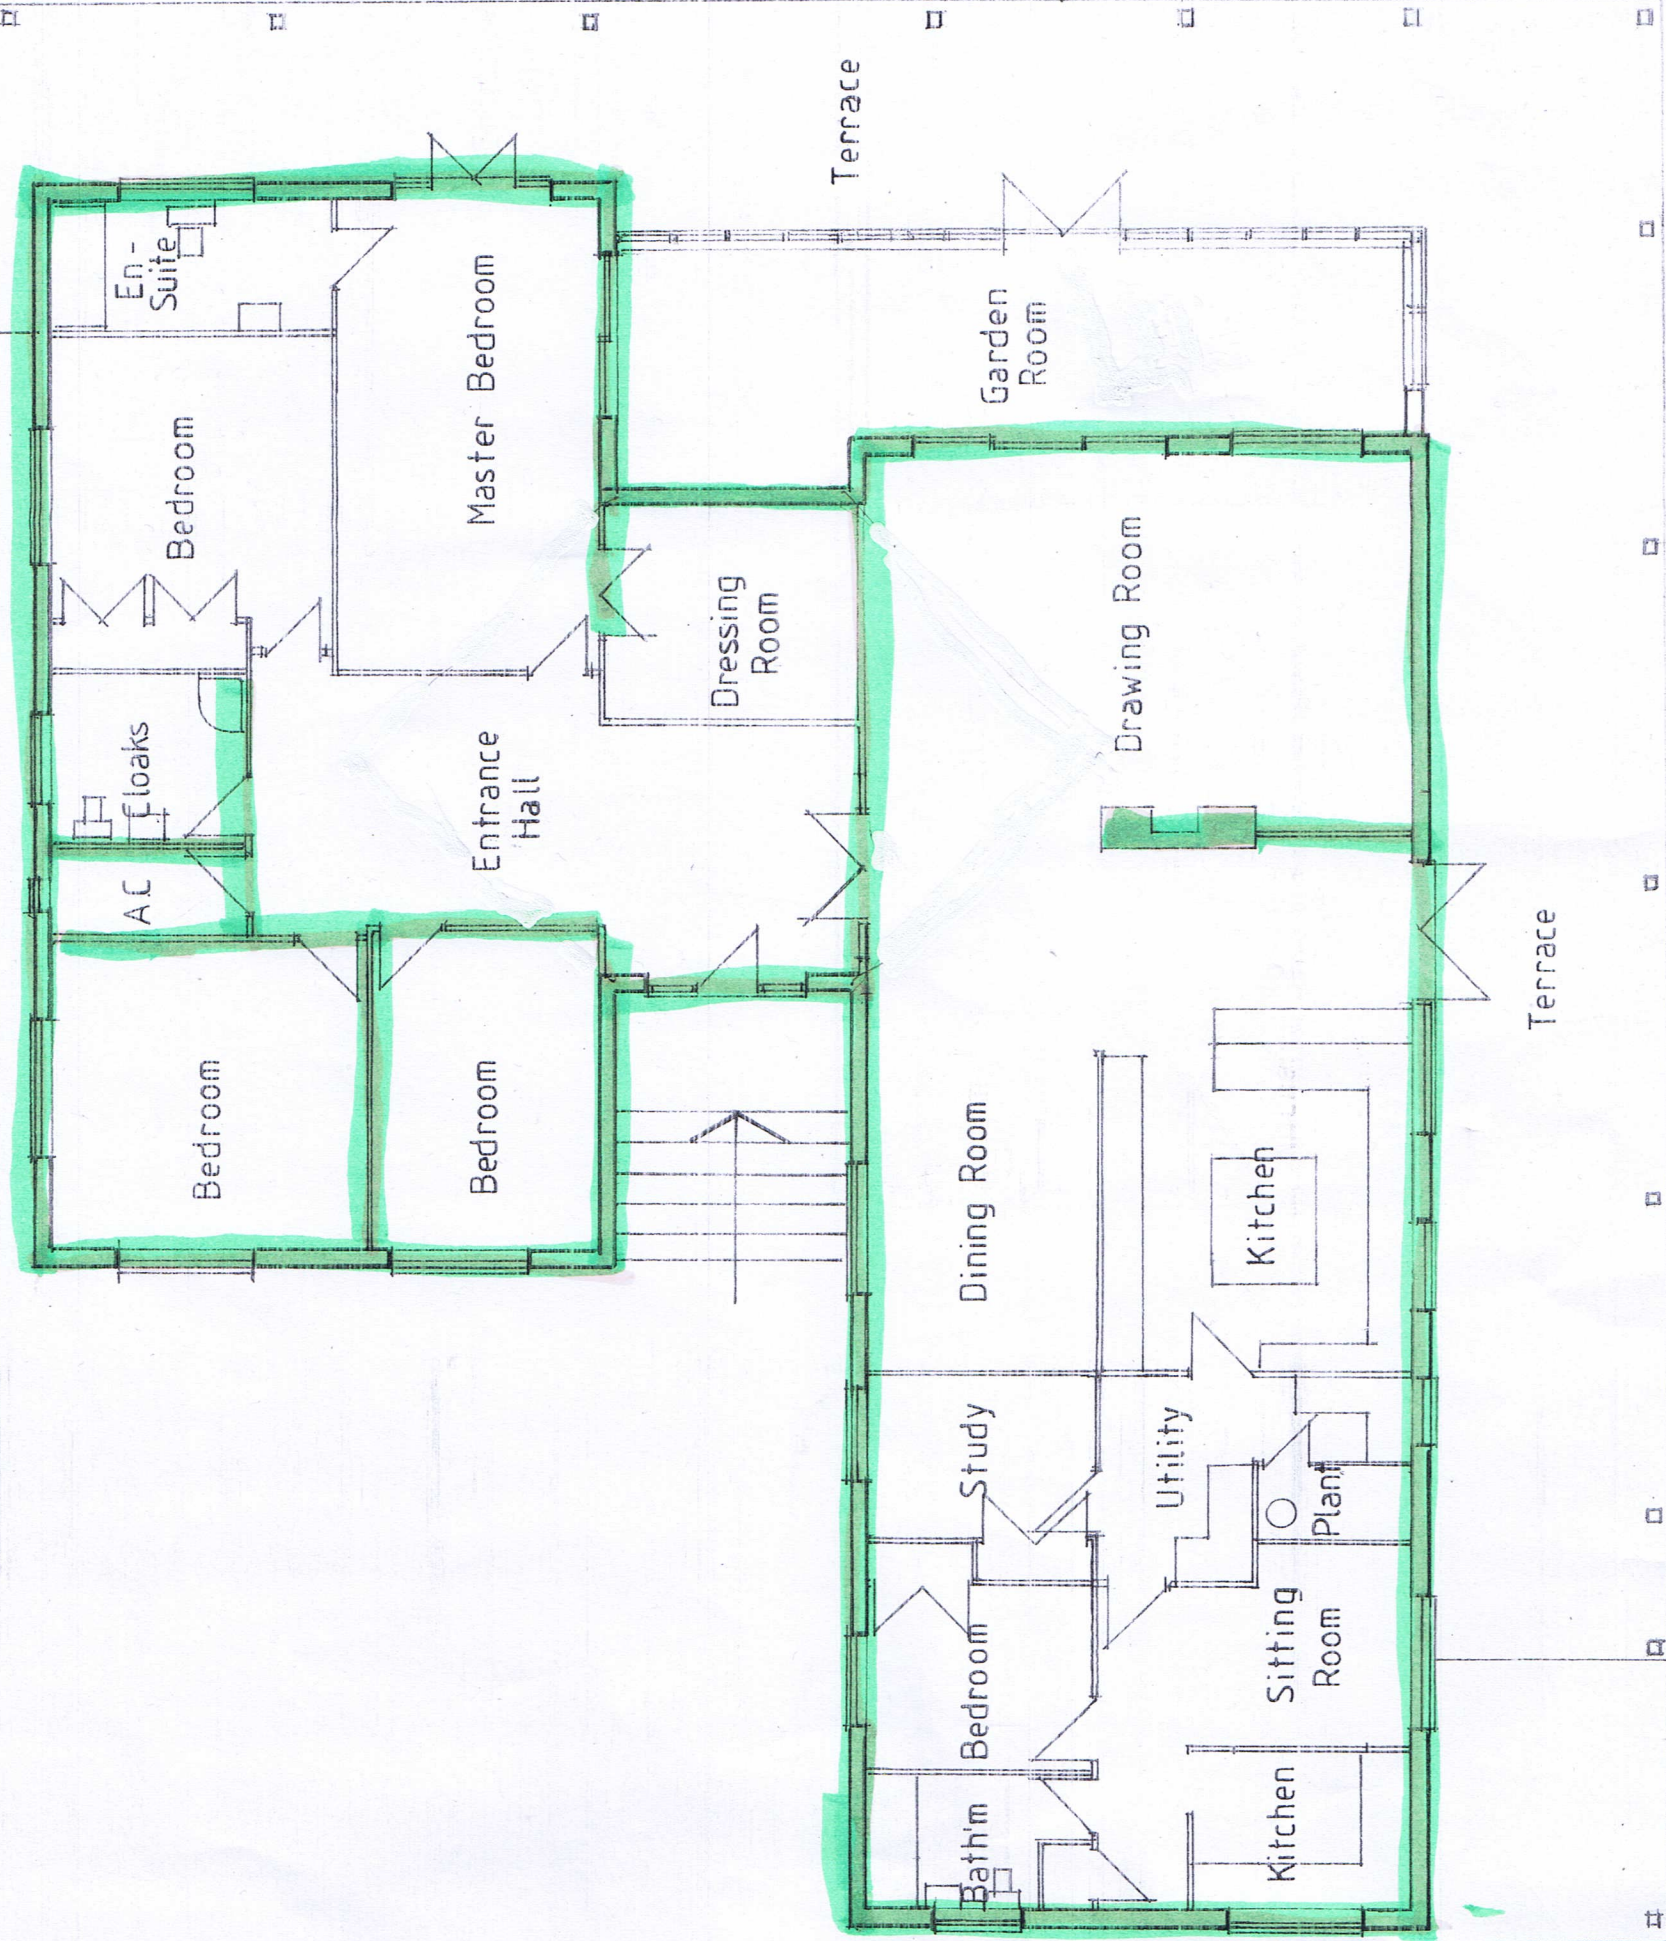

Proposed First Floor and Ground Floor Internal
Adjustments to 'Waters Edge', Loddon Drive, Wargrave

Client
Mr and Mrs Elliott
Loddon Drive
Wargrave
Berkshire
RG10 8HL

Description
Existing Ground Floor Plan

MARTIN BUTLER PARTNERSHIP LIMITED			
28 Broad Street Wokingham Berkshire RG40 1AB Tel/Fax: 0118 939 0950	date 28/02/25 drawn MB	Scale 1:100 Project 22503-1	revision 01