


NOTES

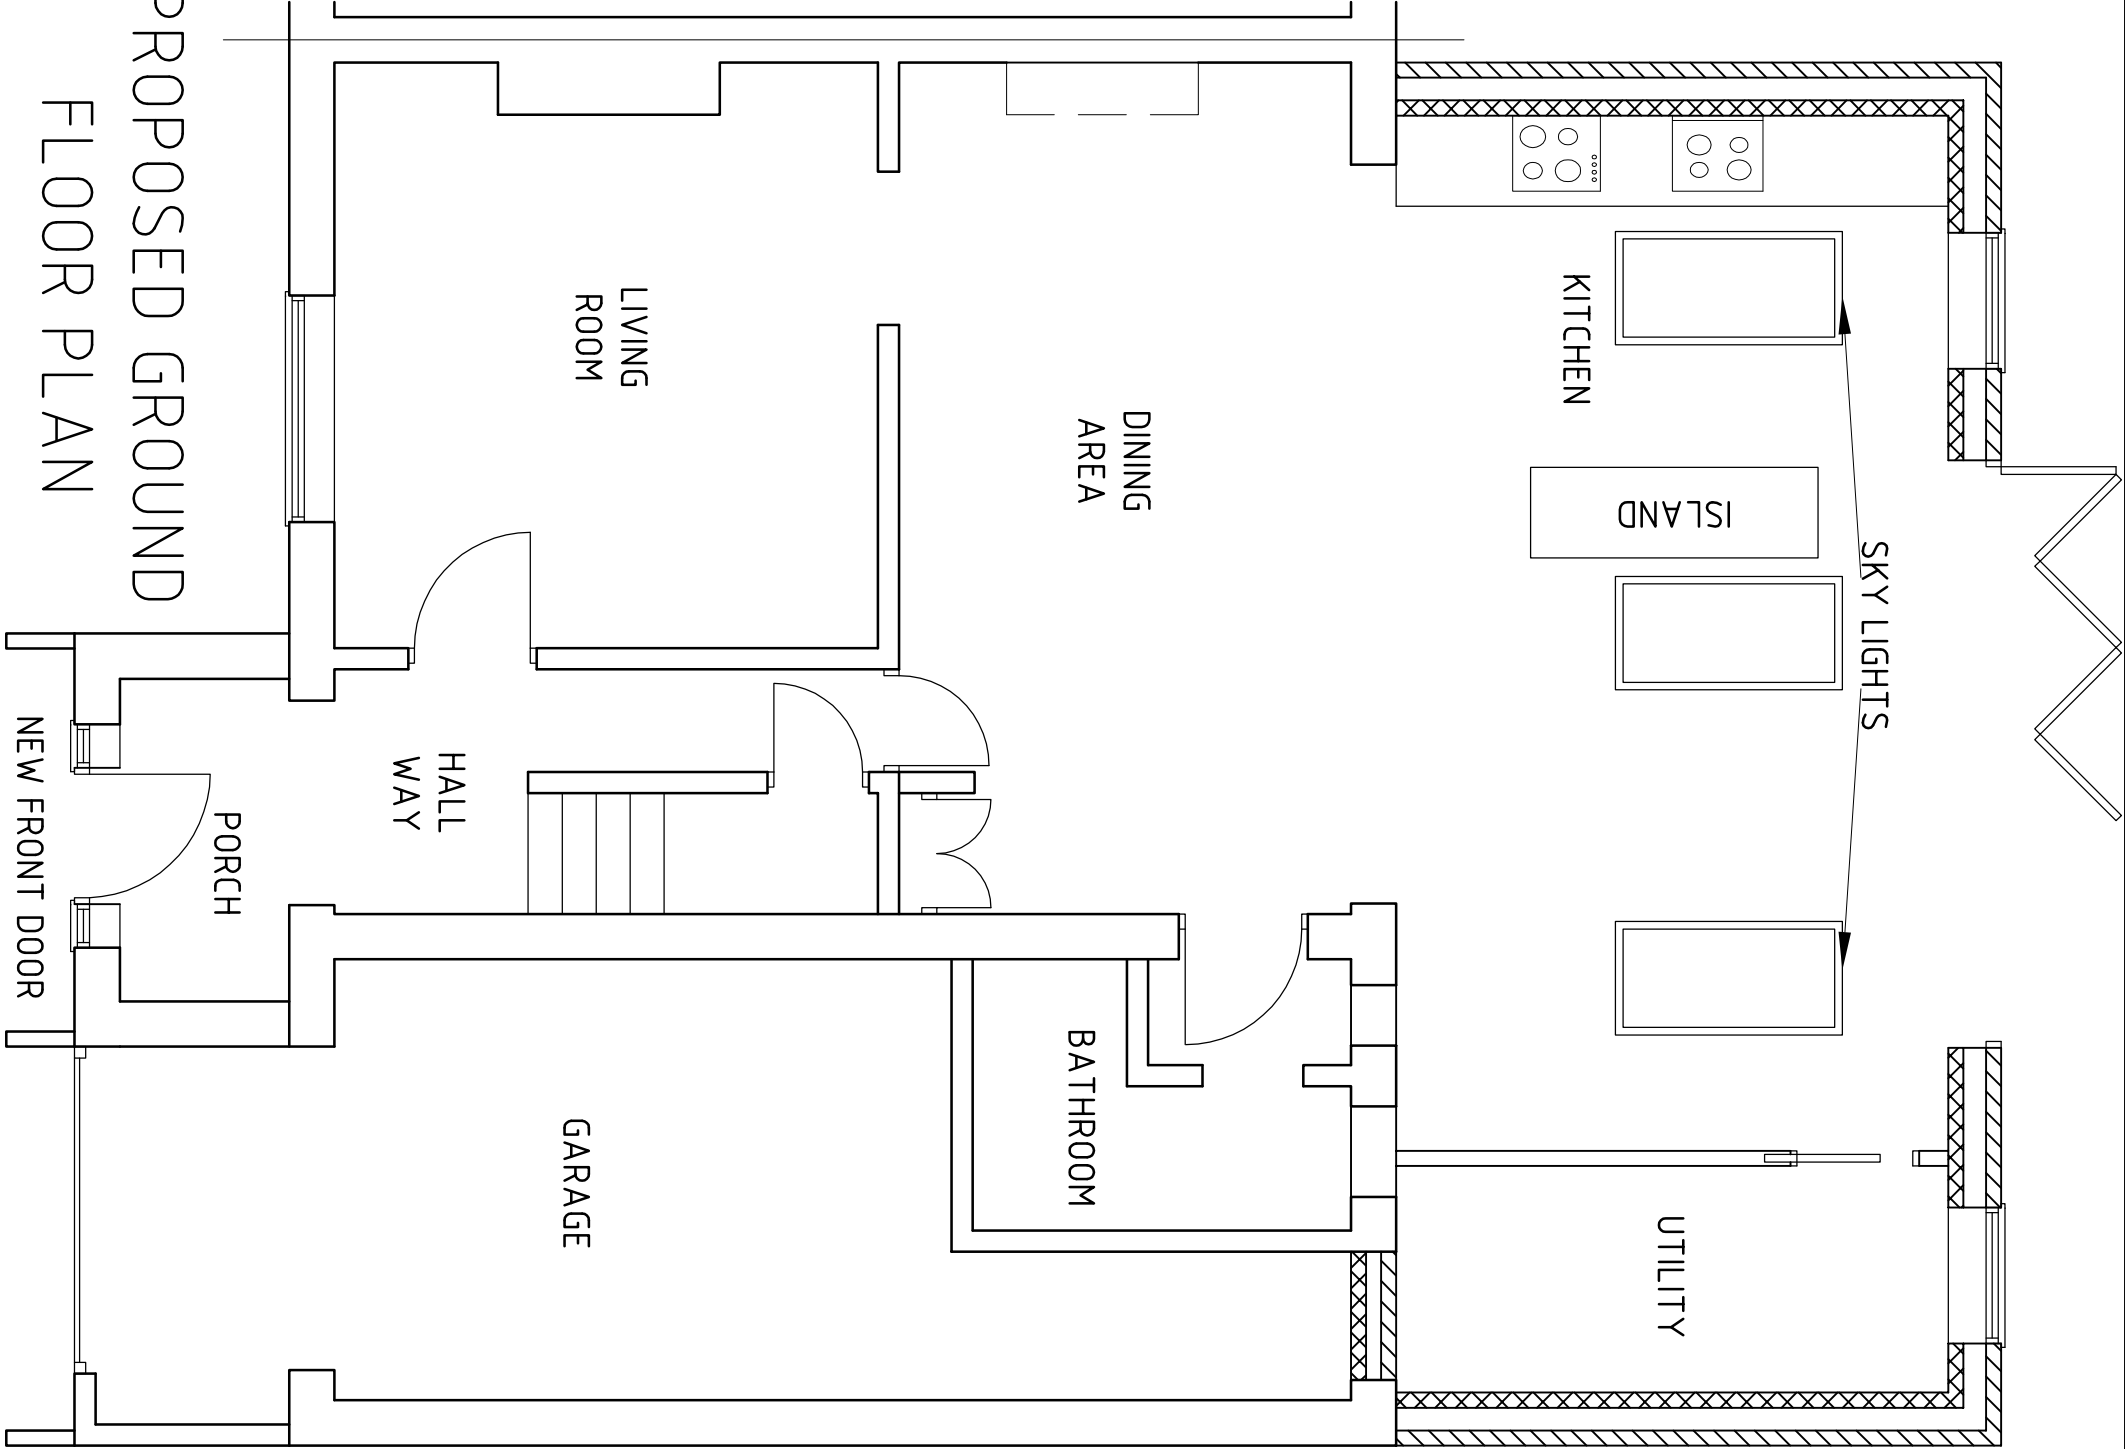

A	-	
Rev	Date	Amendment

PROJECT
96 LODDON BRIDGE ROAD
WOODLEY
RG5 4AN

TITLE

PROPOSED GROUND
FLOOR PLAN

RRS Designs
Architectural & Planning Services

Mobile- 07964326643
Email- amar@rrsdesigns.co.uk
Website- www.rrsdesigns.co.uk

DRAWN	SCALE @ A3			
AS	1:50			
DATE				
JAN 25				
DRAWING NO.	REV.			
AS03724-03	A	B	C	D