

Notes

All dimensions and levels on site are to be checked prior to commencement of work.

This drawing is the copyright of Paul Edwards Architecture



LOCATION PLAN 1:1250

0m 20m 40m 60m 80m

Project	Proposed extension 2 Osborne Road WOKINGHAM Berks
Client	Ms L Cooper
Drawing	

SITE PLAN


Scale As shown at A3 Nov 2025




Paul Edwards Architecture

12 Sandy Lane, Barkham, Wokingham, Berks RG41 4DB
Tel: 01189772925 Mob: 07831837415 E-mail: paul@paulledwardsarchitecture.co.uk
VAT Registration Number: 33441619

Job 2708 Dwg. 06

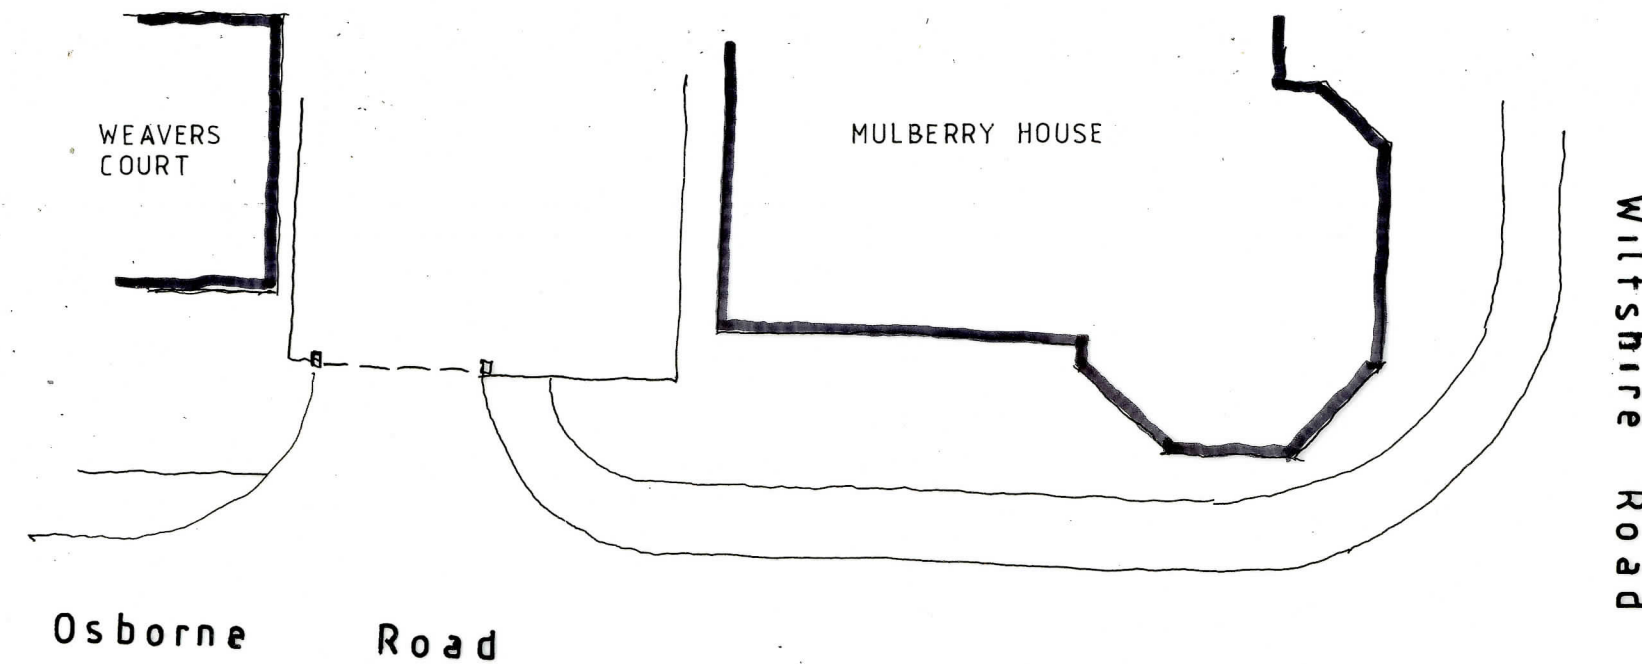

Wiltshire Road

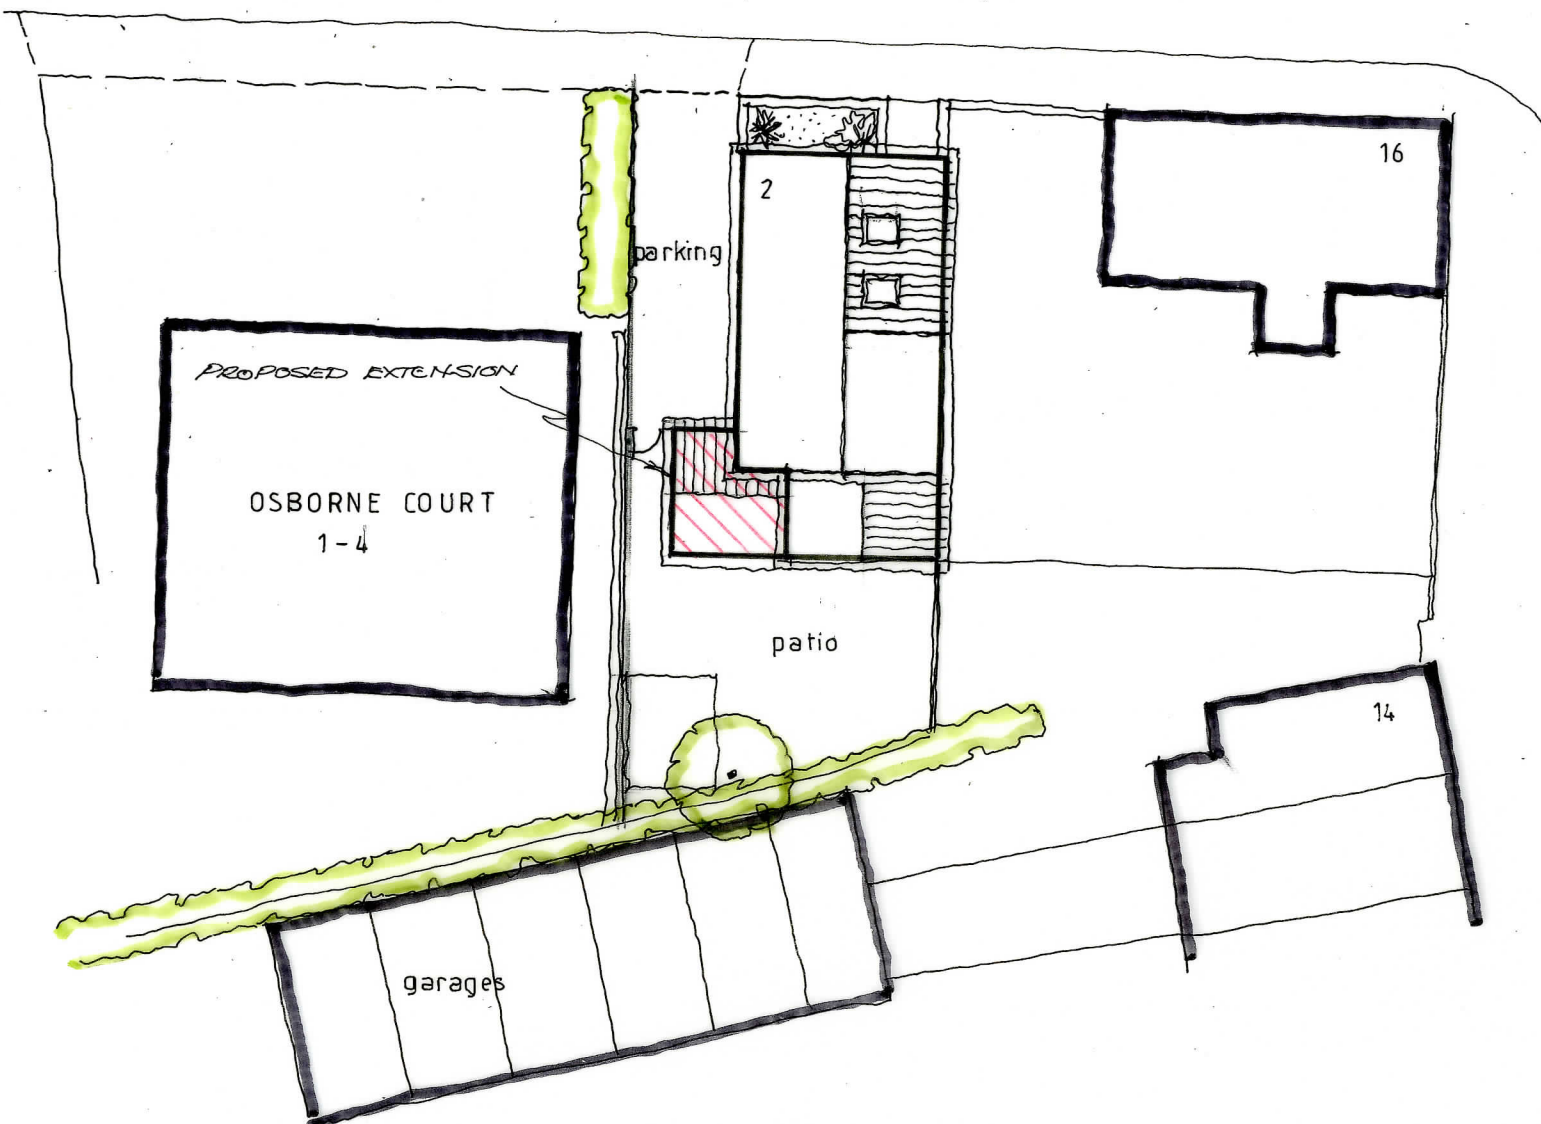

SITE PLAN 1:200