



PLOT HANDINGS:
PLOTS 2006 - 2011 - AS

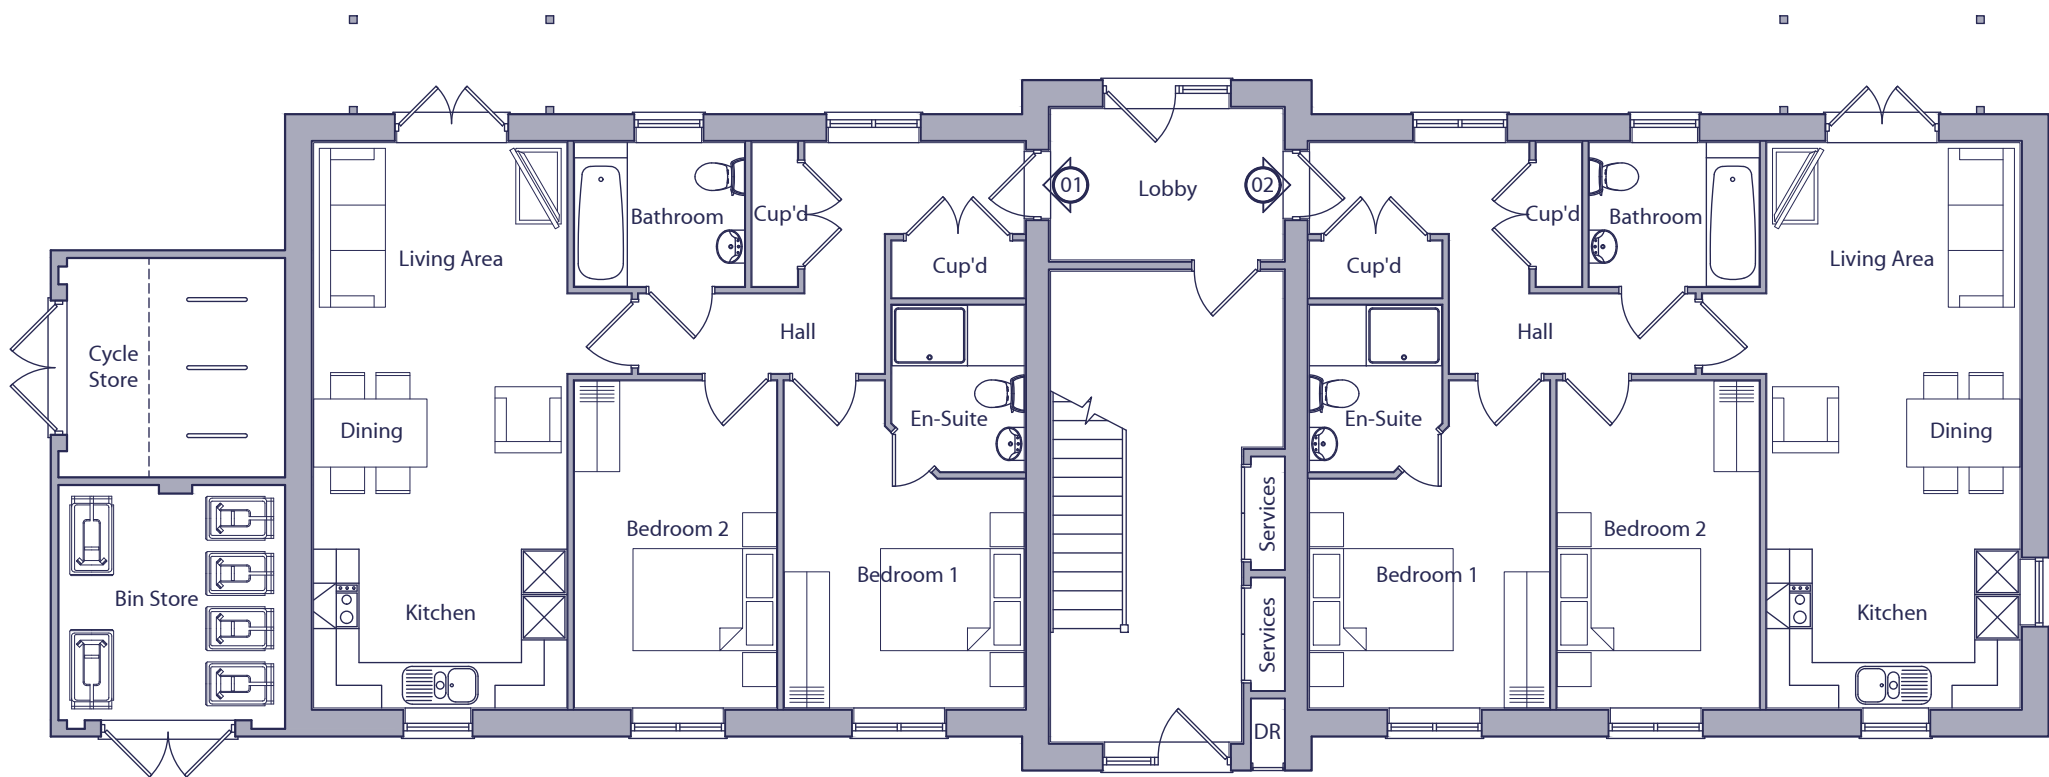

GROUND FLOOR PLAN

FLAT 1 - 2 BED / 4 PERSON FLAT		
SPACE STANDARDS	REQUIRED	ACTUAL
FLOOR AREA	70.0m2	70.27m2
STORAGE	2.0m2	2.45m2
BEDROOM 1	11.5m2	11.57m2
BEDROOM 2	11.5m2	11.57m2

FLAT 2 - 2 BED / 4 PERSON FLAT		
SPACE STANDARDS	REQUIRED	ACTUAL
FLOOR AREA	70.0m2	70.27m2
STORAGE	2.0m2	2.45m2
BEDROOM 1	11.5m2	11.57m2
BEDROOM 2	11.5m2	11.57m2

 

Rev.	Date	Description	Drawn	Checked
		Client	Scale	Drawn
			1:100 @ A3	MCN
		Project	Date	File
		South Wokingham	Feb 2025	P1904 Flat Blocks
		R11		
		Drawing Title	Drg.No.	Rev.
		Block 1 - Style 1	P1904.BLK1.101	-
		Ground Floor Plan		
				Drawing Status
				PLANNING

KIER

Project

South Wokingham

R11

Drawing Title

Block 1 - Style 1

Ground Floor Plan

AAP Architecture Ltd

Unit A, Monument Business Centre, Monument Way East, Woking, Surrey GU21 5LG

T 01483 727345 E projects@aap-arc.co.uk W aap-arc.co.uk

Under the Intellectual Property Act 2014, this drawing is the copyright of AAP Architecture Ltd.