



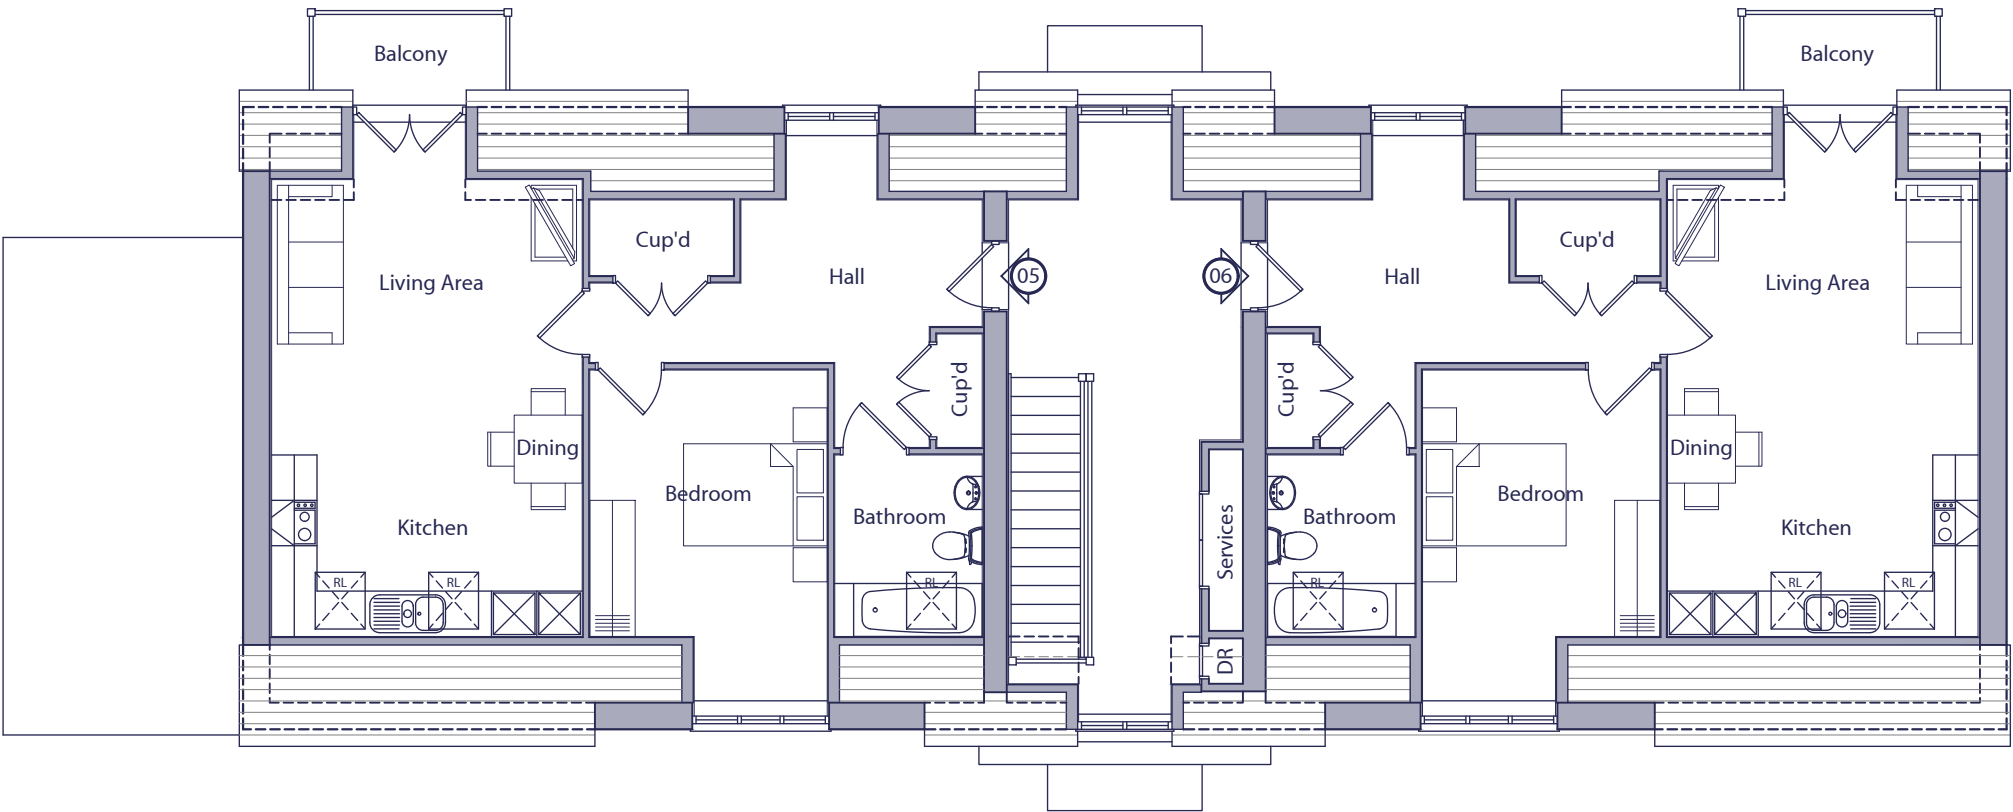

SECOND FLOOR PLAN

FLAT 5 - 1 BED / 2 PERSON FLAT		
SPACE STANDARDS	REQUIRED	ACTUAL
FLOOR AREA	50.0m2	59.01m2
STORAGE	1.5m2	2.80m2
BEDROOM 1	11.5m2	12.56m2

FLAT 6 - 1 BED / 2 PERSON FLAT		
SPACE STANDARDS	REQUIRED	ACTUAL
FLOOR AREA	50.0m2	59.01m2
STORAGE	1.5m2	2.80m2
BEDROOM 1	11.5m2	12.56m2

 

Rev.	Date	Description	Drawn	Checked
Client		Scale	Drawn	Checked
		1:100 @ A3	MCN	DGP
Project		Date	File	
South Wokingham		Feb 2025	P1904 Flat Blocks	
R11				
Drawing Title		Drg.No.	Rev.	Drawing Status
Block 1 - Style 1		P1904.BLK1.103	-	PLANNING
Second Floor Plan				



Project
South Wokingham
R11

Drawing Title
Block 1 - Style 1
Second Floor Plan

AAP Architecture Ltd
Unit A, Monument Business Centre, Monument Way East, Woking, Surrey GU21 5LG
T 01483 727345 E projects@aap-arc.co.uk W aap-arc.co.uk