



PLOT HANDINGS:
PLOTS 2006 - 2011 - AS

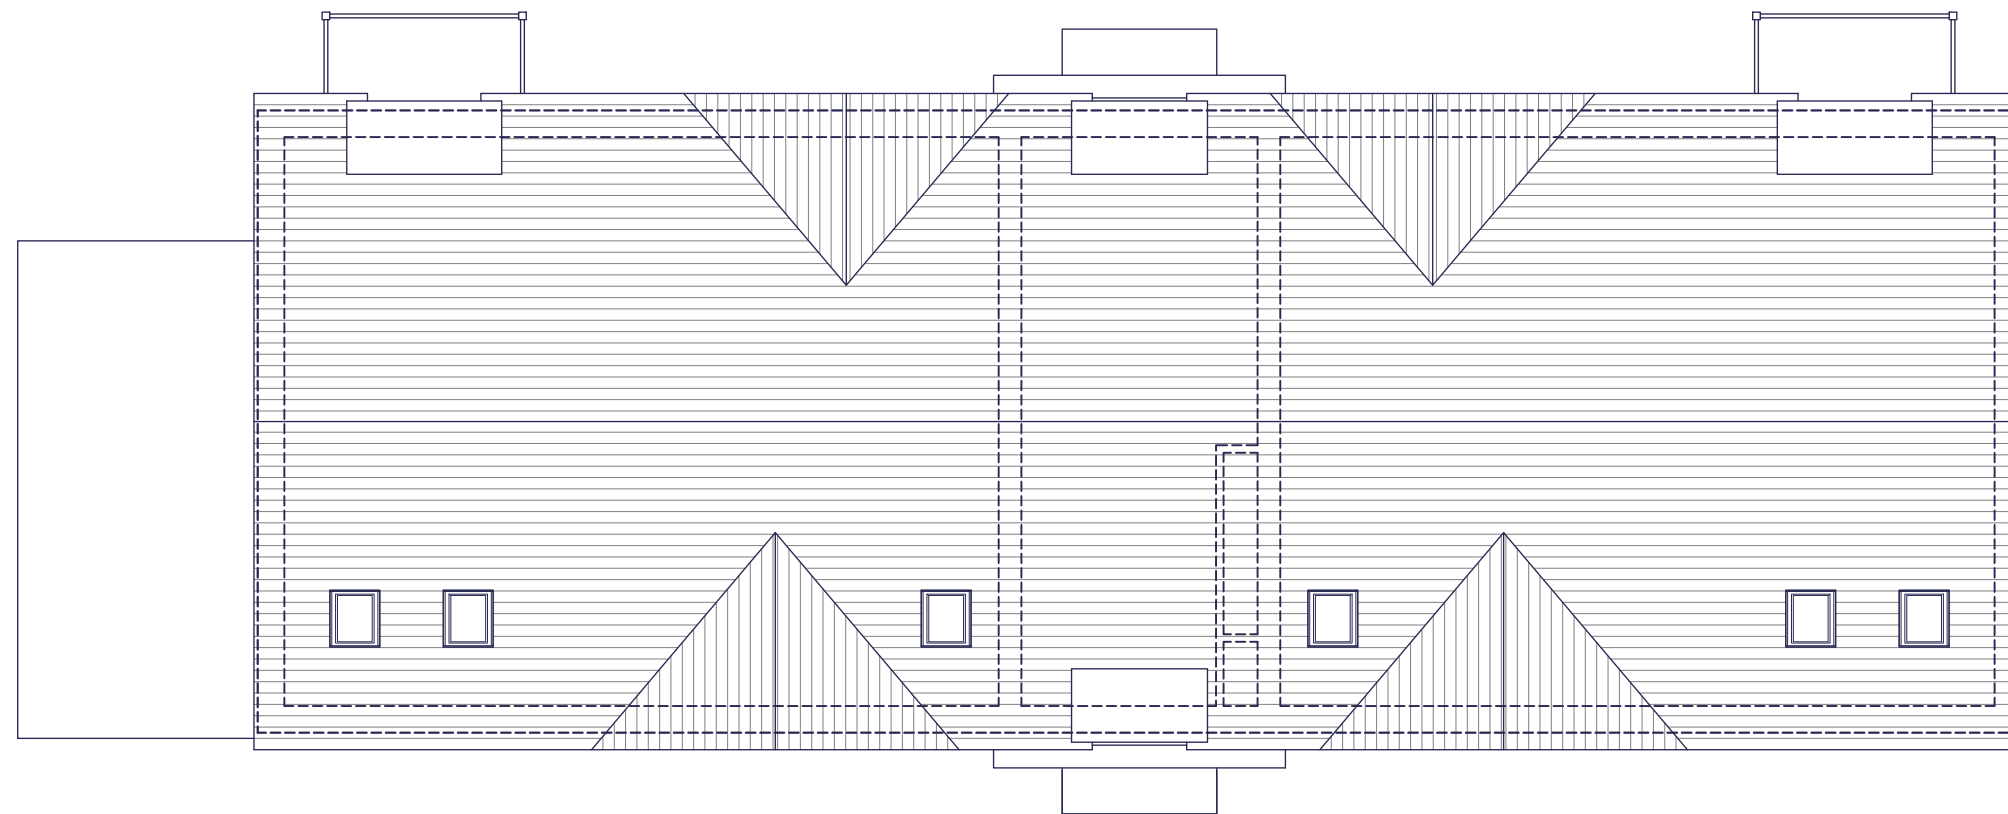

ROOF PLAN

 

Rev.	Date	Description	Drawn	Checked
Client		Scale 1:100 @ A3	Drawn MCN	Checked DGP
Project South Wokingham R11	Date Feb 2025	File P1904 Flat Blocks		
Drawing Title Block 1 - Style 1 Roof Plan	Drg.No. P1904.BLK1.104	Rev. -	Drawing Status PLANNING	

AAP Architecture Ltd
Unit A, Monument Business Centre, Monument Way East, Woking, Surrey GU21 5LG
T 01483 727345 **E** projects@aap-arc.co.uk **W** aap-arc.co.uk

Under the Intellectual Property Act 2014, this drawing is the copyright of AAP Architecture Ltd.