



PLOT HANDINGS:  
PLOTS 2012 - 2020 - AS

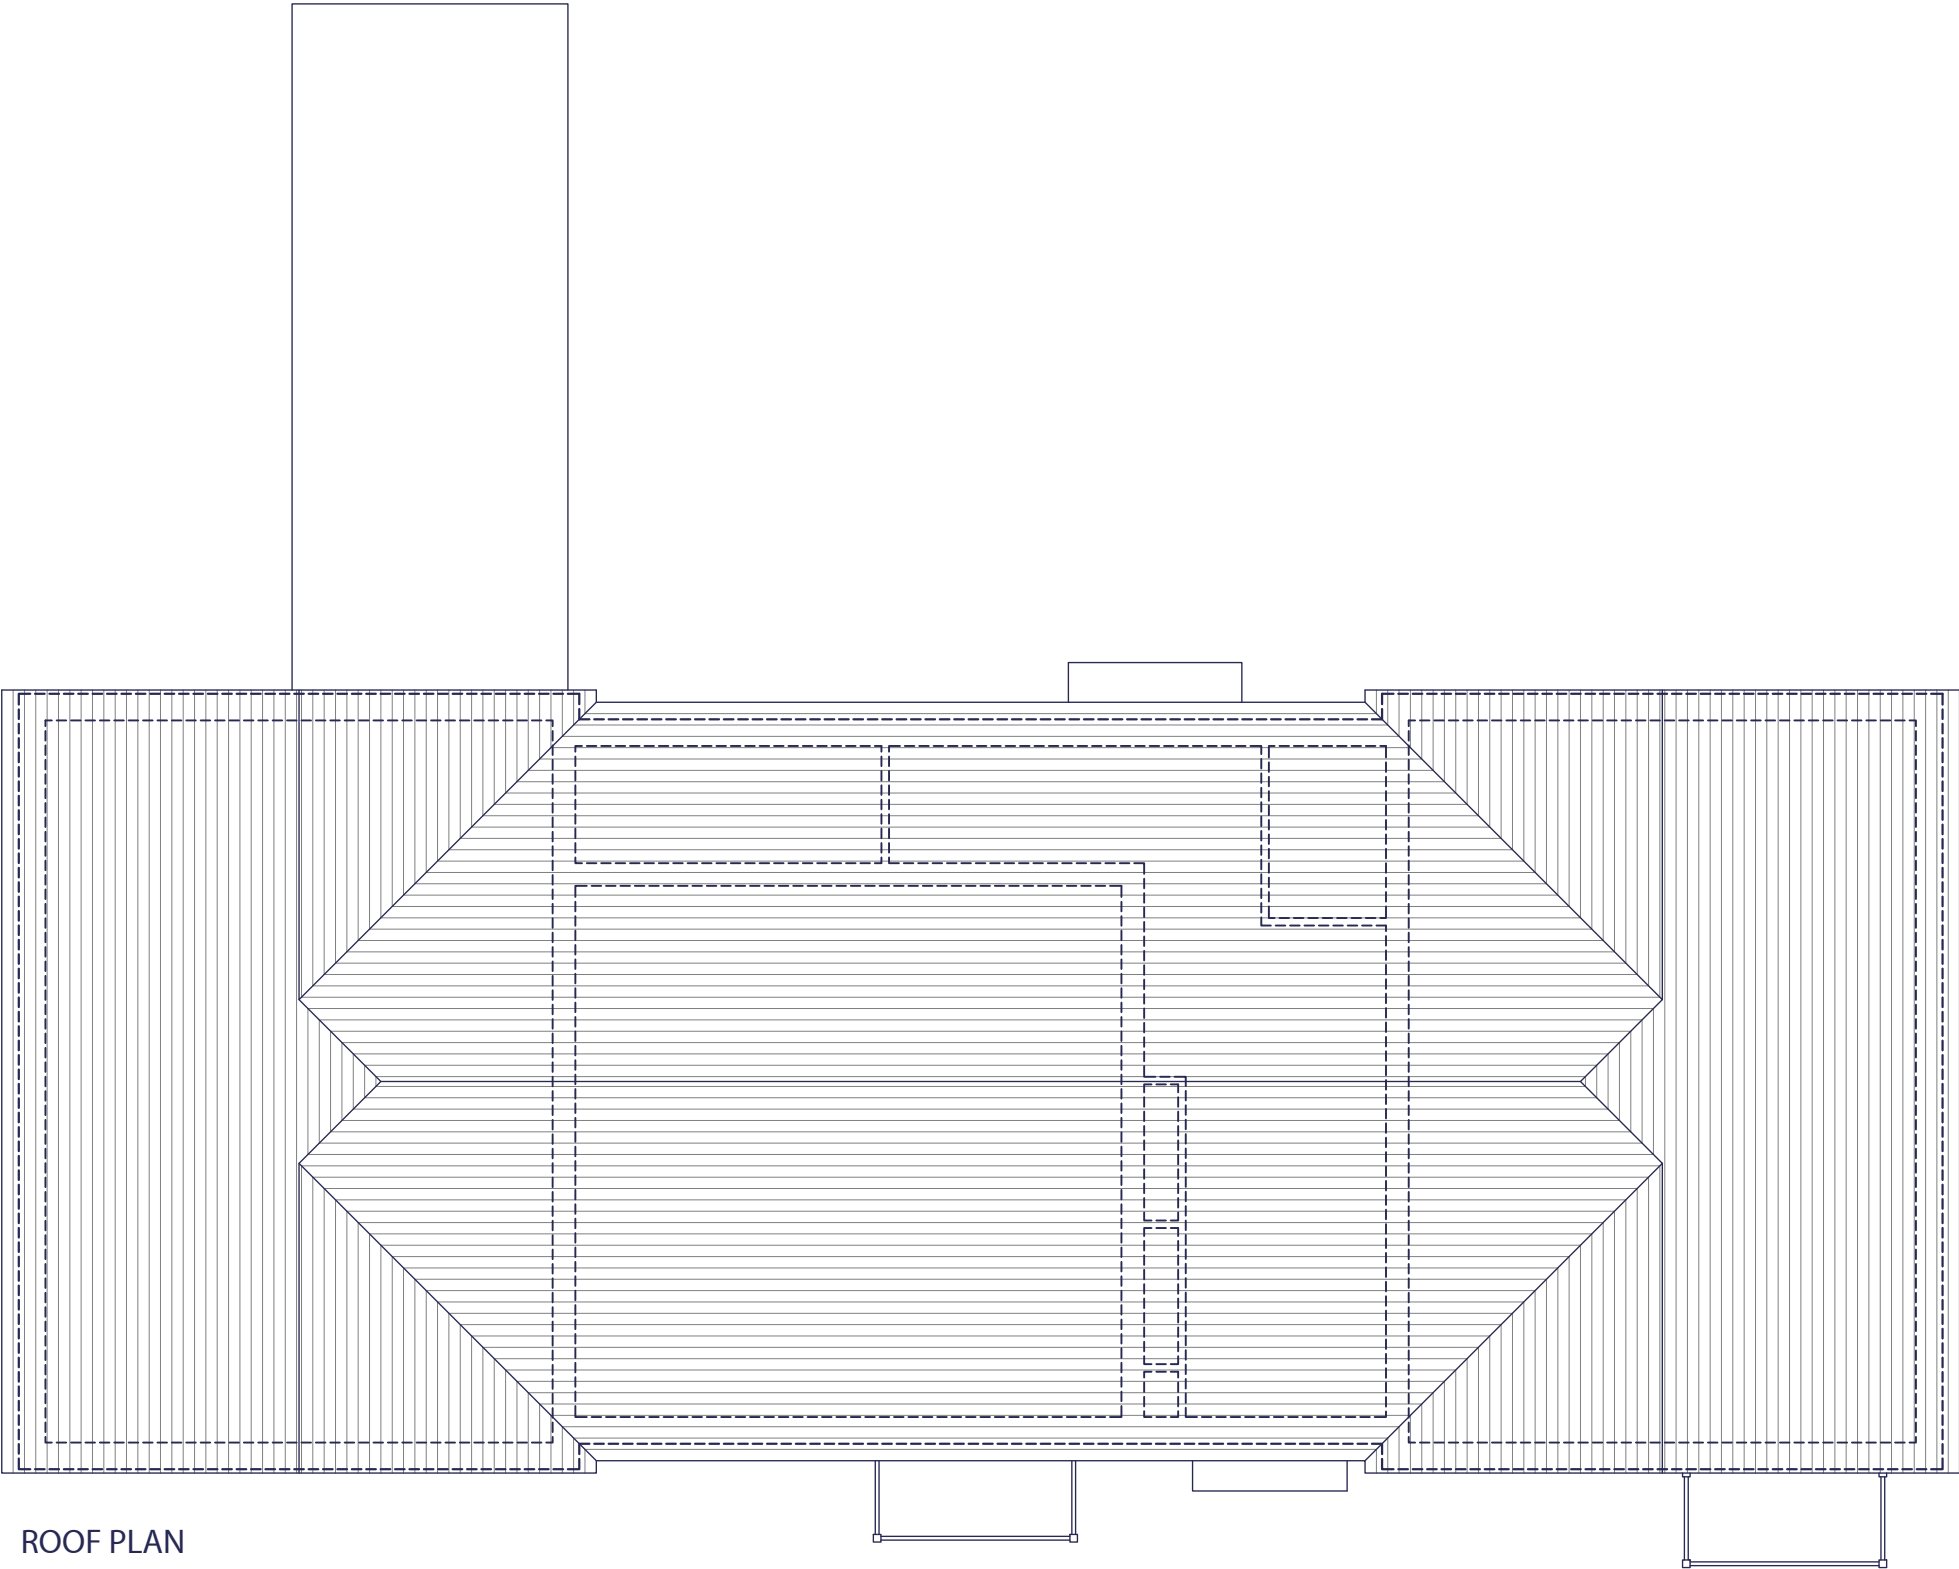

ROOF PLAN

 

| Rev.   | Date | Description | Scale      | Drawn | Checked |
|---|------|-------------|------------|-------|---------|
|   |      |             | 1:100 @ A3 | MCN   | DGP     |
| <div><div>Client</div><div>Project</div><div>Drawing Title</div><div>Block 2 - Style 1</div><div>Roof Plan</div></div> <div></div>                                                                                        |      |             |            |       |         |
| <div><div>South Wokingham</div><div>R11</div></div> <div><div>Date</div><div>Feb 2025</div></div> <div><div>Drg.No.</div><div>P1904.BLK2.104</div></div> <div><div>File</div><div>P1904 Flat Blocks</div></div> <div><div>Rev.</div><div>-</div></div> <div><div>Drawing Status</div><div>PLANNING</div></div> |      |             |            |       |         |