


PLOT HANDINGS:
PLOTS 2137 & 2145 - AS


FLAT 8 - 1 BED / 2 PERSON FLAT		
SPACE STANDARDS	REQUIRED	ACTUAL
FLOOR AREA	50.0m2	50.17m2
STORAGE	1.5m2	1.50m2
BEDROOM 1	11.5m2	11.82m2

FLAT 7 - 1 BED / 2 PERSON FLAT		
SPACE STANDARDS	REQUIRED	ACTUAL
FLOOR AREA	50.0m2	50.17m2
STORAGE	1.5m2	2.45m2
BEDROOM 1	11.5m2	11.75m2

FLAT 9 - 1 BED / 2 PERSON FLAT		
SPACE STANDARDS	REQUIRED	ACTUAL
FLOOR AREA	50.0m2	50.17m2
STORAGE	1.5m2	2.45m2
BEDROOM 1	11.5m2	11.75m2

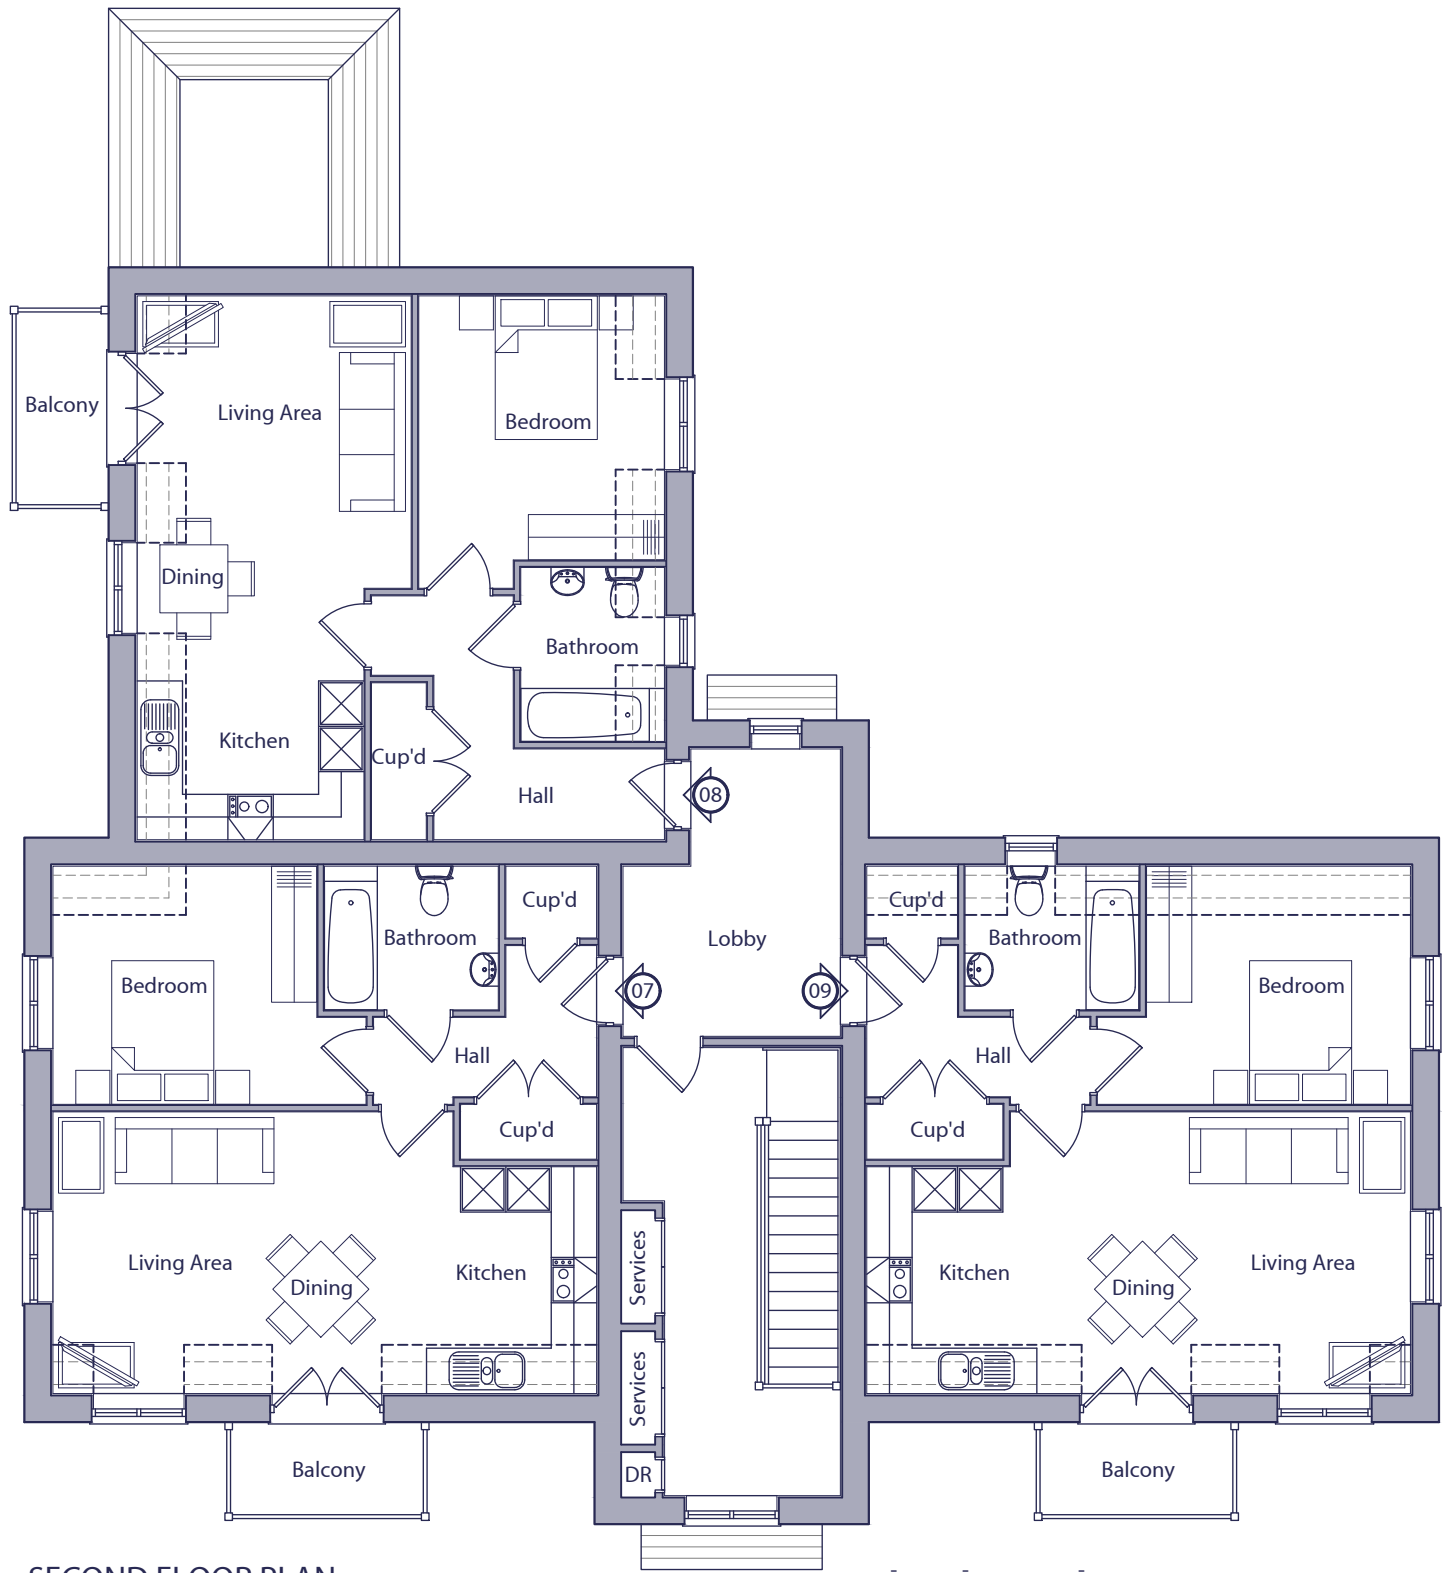

SECOND FLOOR PLAN

 

Rev.	Date	Description	Drawn	Checked
			MCN	DGP
Client		Scale	Date	
		1:100 @ A3	Feb 2025	
Project		File	Drawing Status	
South Wokingham		P1904 Flat Blocks	PLANNING	
R11		Rev.		
Drawing Title		Drg.No.		
Block 3 - Style 4		P1904.BLK3.103		
Second Floor Plan				

KIER

Unit A, Monument Business Centre, Monument Way East, Woking, Surrey GU21 5LG
T 01483 727345 E projects@aap-arc.co.uk W aap-arc.co.uk

AAP Architecture Ltd

Under the Intellectual Property Act 2014, this drawing is the copyright of AAP Architecture Ltd.