



PLOT HANDINGS:
PLOTS 2137 & 2145 - AS

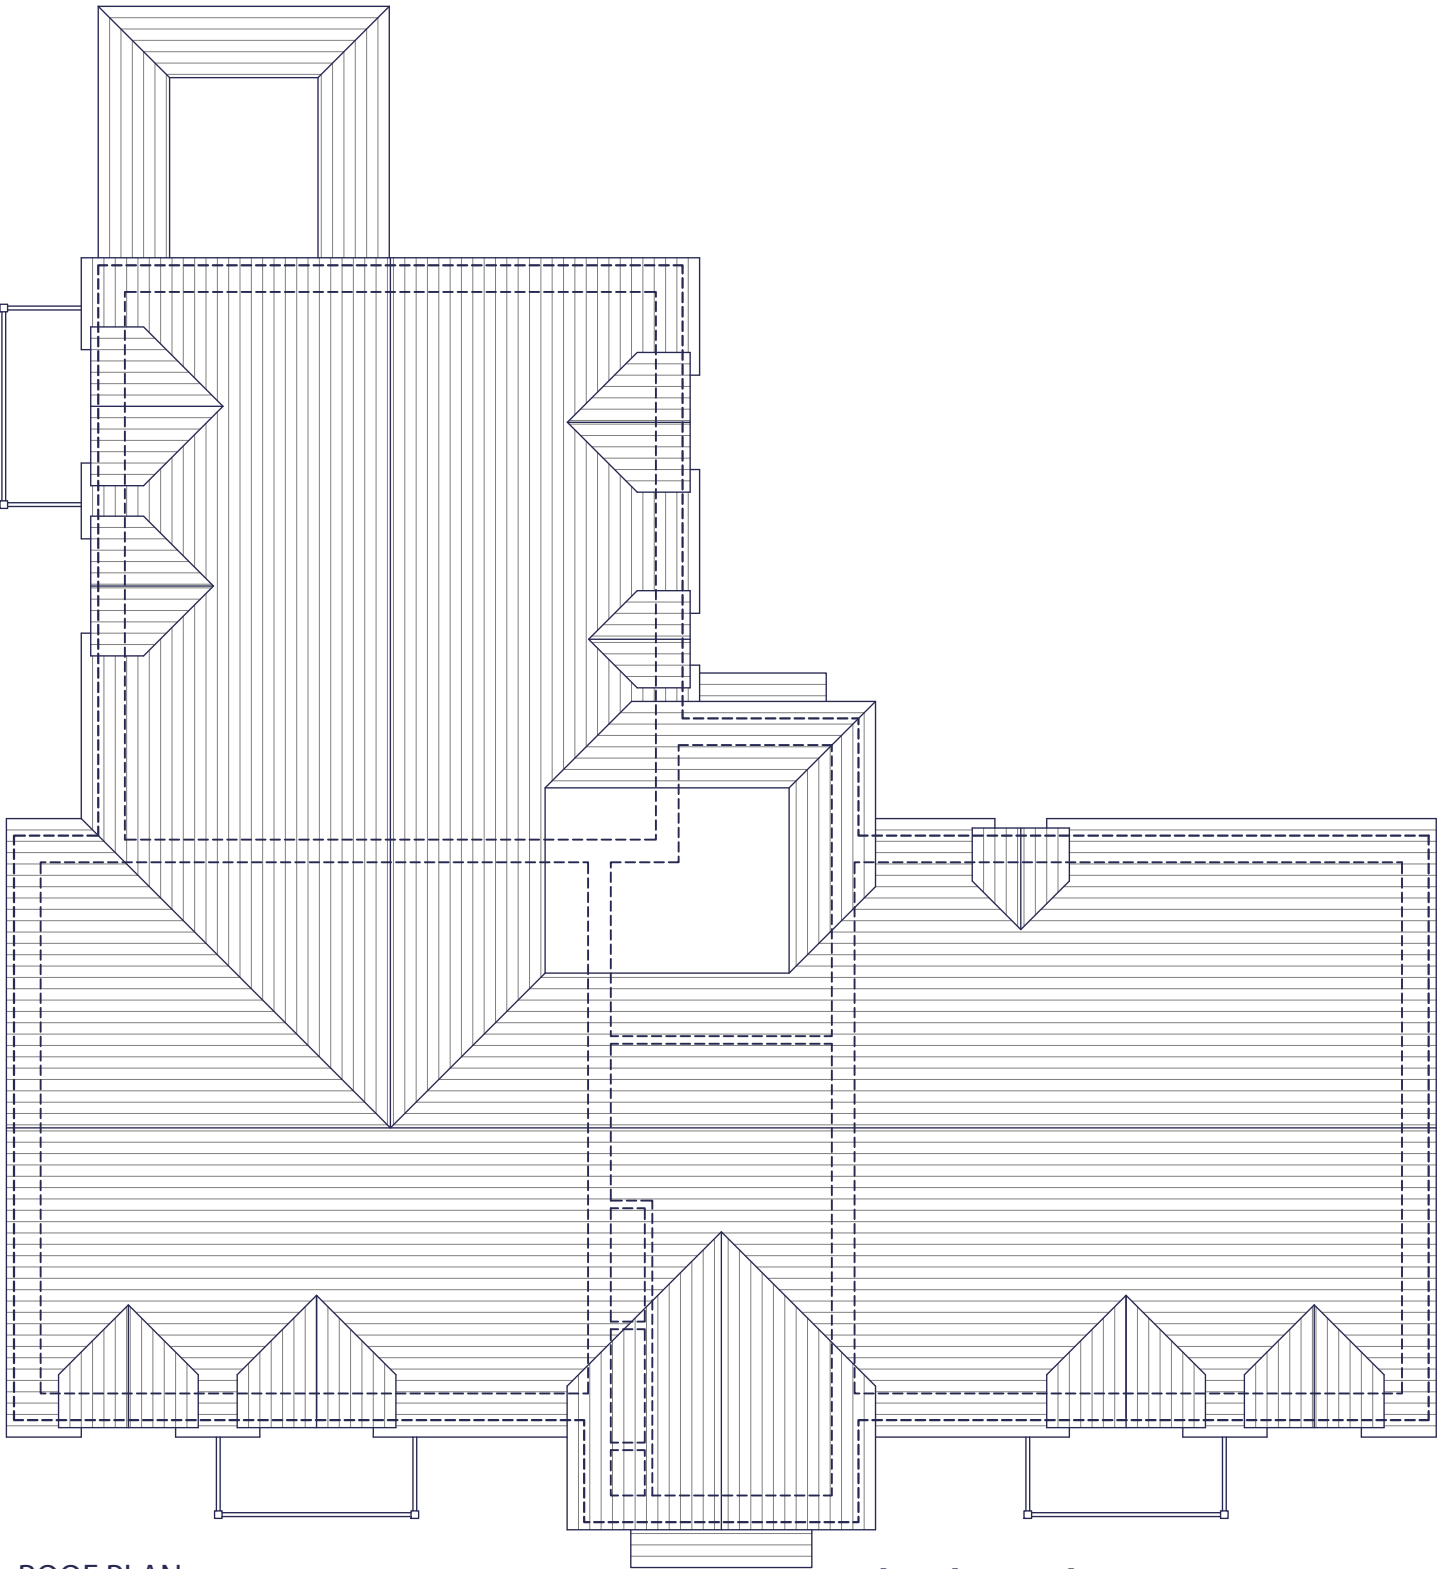

ROOF PLAN

 

Rev.	Date	Description	Drawn	Checked
Client  Project South Wokingham R11 Drawing Title Block 3 - Style 4 Roof Plan Scale 1:100 @ A3 Date Feb 2025 Drg.No. P1904.BLK3.104 Drawn MCN File P1904 Flat Blocks Rev. - Checked DGP Drawing Status PLANNING				

AAP Architecture Ltd
Unit A, Monument Business Centre, Monument Way East, Woking, Surrey GU21 5LG
T 01483 727345 E projects@aap-arc.co.uk W aap-arc.co.uk

Under the Intellectual Property Act 2014, this drawing is the copyright of AAP Architecture Ltd.