


PLOT HANDINGS:
PLOTS 2303 & 2311 - AS


FLAT 2 - 1 BED / 2 PERSON FLAT		
SPACE STANDARDS	REQUIRED	ACTUAL
FLOOR AREA	50.0m2	50.17m2
STORAGE	1.5m2	1.67m2
BEDROOM 1	11.5m2	11.67m2

FLAT 1 - 1 BED / 2 PERSON FLAT - M4(2)		
SPACE STANDARDS	REQUIRED	ACTUAL
FLOOR AREA	50.0m2	50.17m2
STORAGE	1.5m2	2.45m2
BEDROOM 1	11.5m2	12.15m2

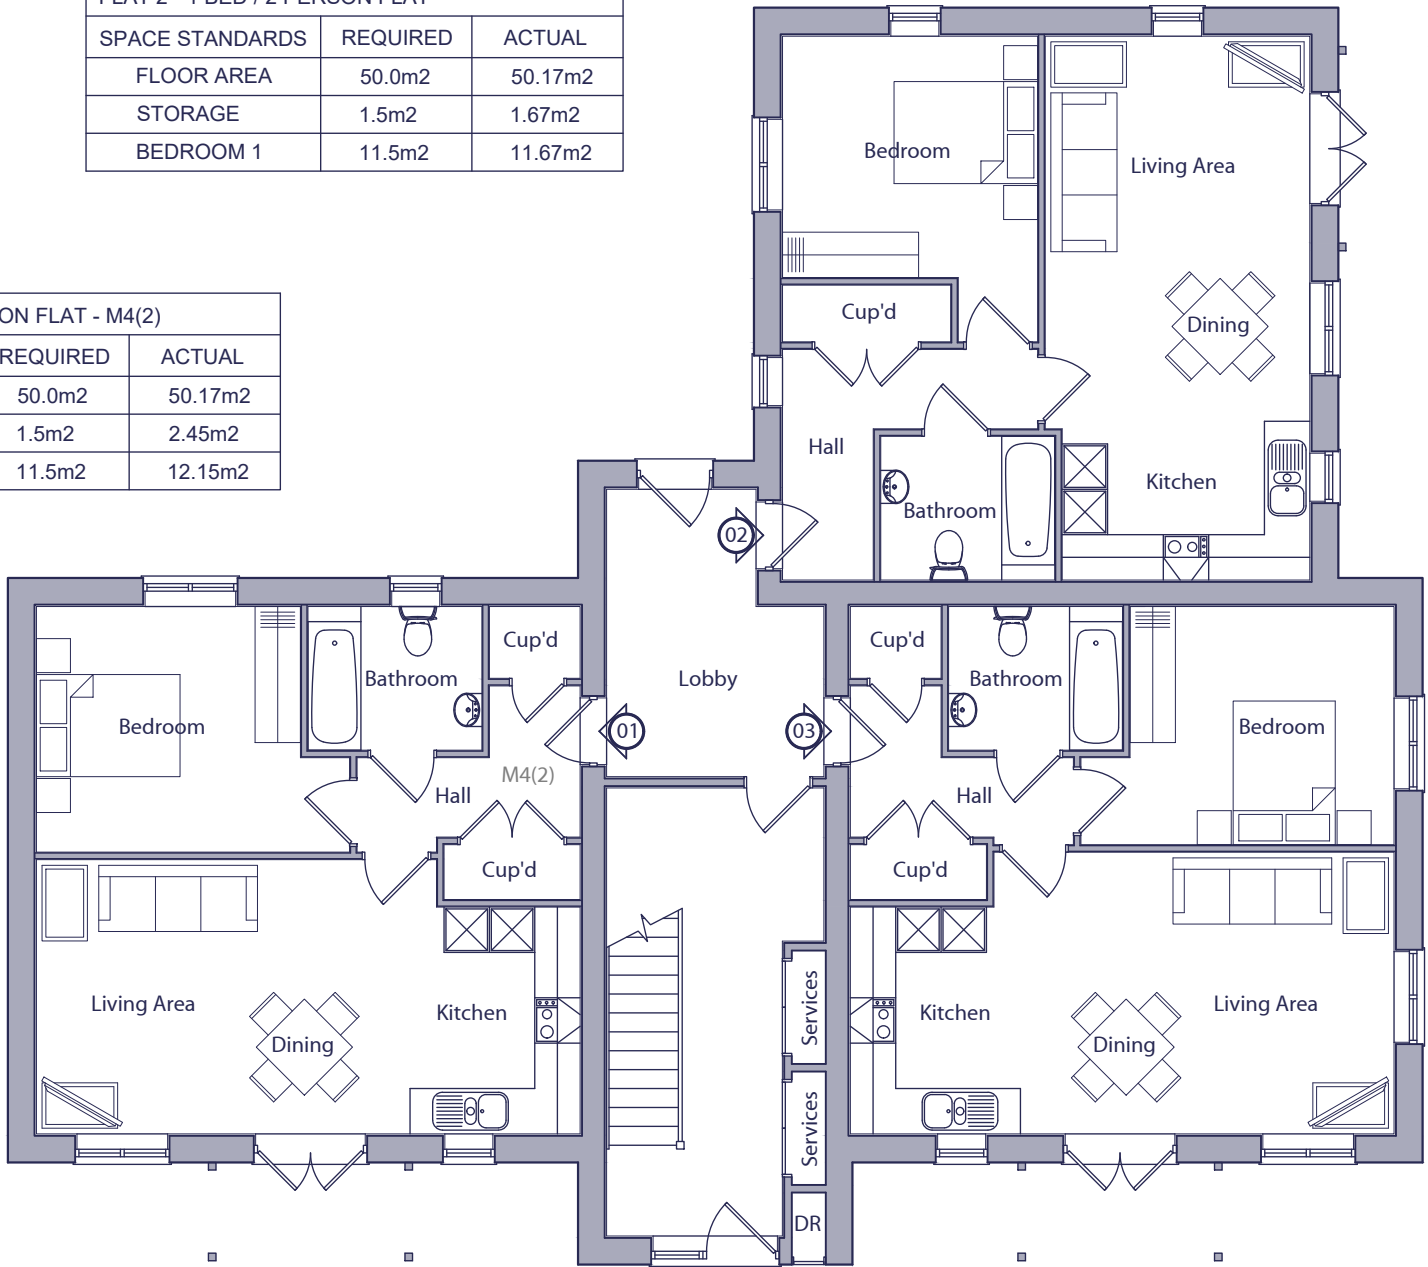

FLAT 3 - 1 BED / 2 PERSON FLAT		
SPACE STANDARDS	REQUIRED	ACTUAL
FLOOR AREA	50.0m2	50.17m2
STORAGE	1.5m2	2.45m2
BEDROOM 1	11.5m2	11.75m2

GROUND FLOOR PLAN

 

Rev.	Date	Description	Drawn	Checked
Client	Scale	1:100 @ A3	Drawn	Checked
Project	Date	Feb 2025	MCN	DGP
Drawing Title	Drg.No.	P1904.BLK4.101	File	P1904 Flat Blocks
Block 4 - Style 4	Rev.	-	Drawing Status	PLANNING
Ground Floor Plan				

AAP Architecture Ltd
Unit A, Monument Business Centre, Monument Way East, Woking, Surrey GU21 5LG
T 01483 727345 E projects@aap-arc.co.uk W aap-arc.co.uk

Under the Intellectual Property Act 2014, this drawing is the copyright of AAP Architecture Ltd.