


PLOT HANDINGS:
PLOTS 2303 & 2311 - AS


FLAT 8 - 1 BED / 2 PERSON FLAT		
SPACE STANDARDS	REQUIRED	ACTUAL
FLOOR AREA	50.0m2	50.17m2
STORAGE	1.5m2	1.50m2
BEDROOM 1	11.5m2	11.82m2

FLAT 7 - 1 BED / 2 PERSON FLAT		
SPACE STANDARDS	REQUIRED	ACTUAL
FLOOR AREA	50.0m2	50.17m2
STORAGE	1.5m2	2.45m2
BEDROOM 1	11.5m2	11.75m2

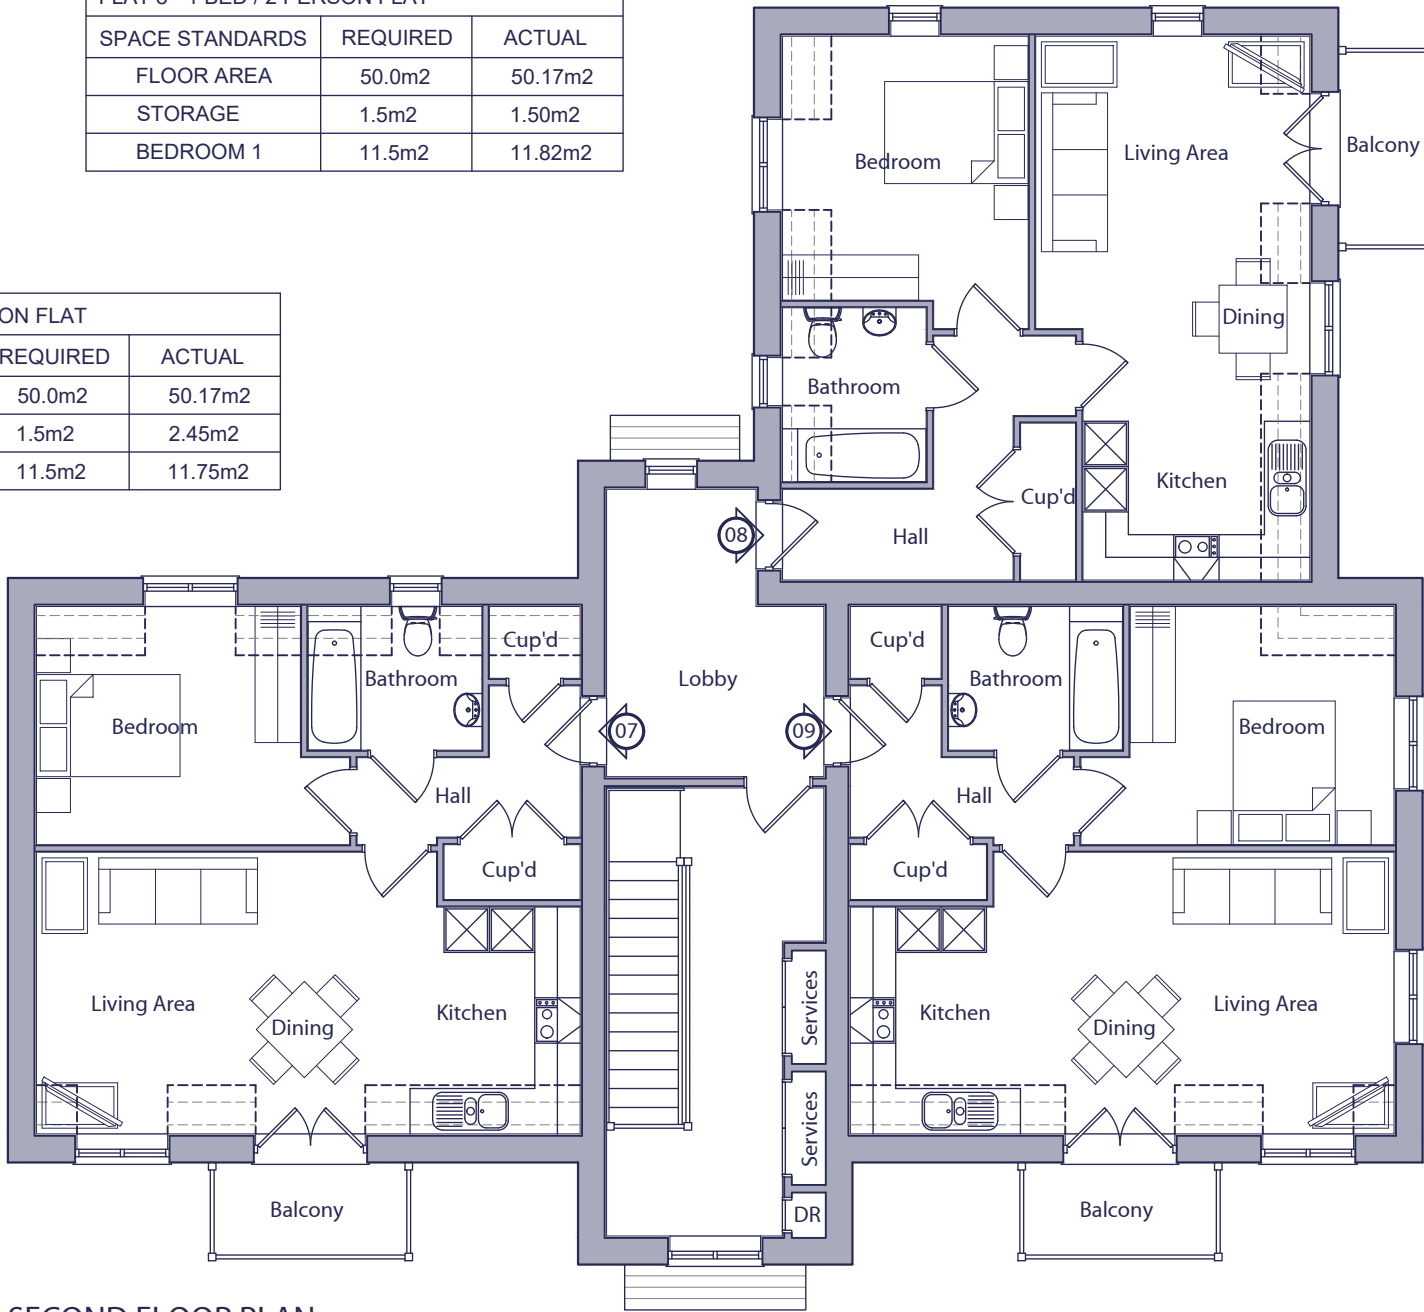

SECOND FLOOR PLAN

FLAT 9 - 1 BED / 2 PERSON FLAT		
SPACE STANDARDS	REQUIRED	ACTUAL
FLOOR AREA	50.0m2	50.17m2
STORAGE	1.5m2	2.45m2
BEDROOM 1	11.5m2	11.75m2

 

Rev.	Date	Description	Drawn	Checked
Client				
Project				
Drawing Title				
Scale				
Date				
Drg.No.				
File				
Rev.				
Drawing Status				

Client	Scale	Drawn	Checked
Project	1:100 @ A3	MCN	DGP
Drawing Title	Date	File	
Block 4 - Style 4	Feb 2025	P1904 Flat Blocks	
Second Floor Plan	Drg.No.	Rev.	Drawing Status
	P1904.BLK4.103	-	PLANNING

AAP Architecture Ltd
Unit A, Monument Business Centre, Monument Way East, Woking, Surrey GU21 5LG
T 01483 727345 E projects@aap-arc.co.uk W aap-arc.co.uk

Under the Intellectual Property Act 2014, this drawing is the copyright of AAP Architecture Ltd.