



PLOT HANDINGS:
PLOTS 2303 & 2311 - AS

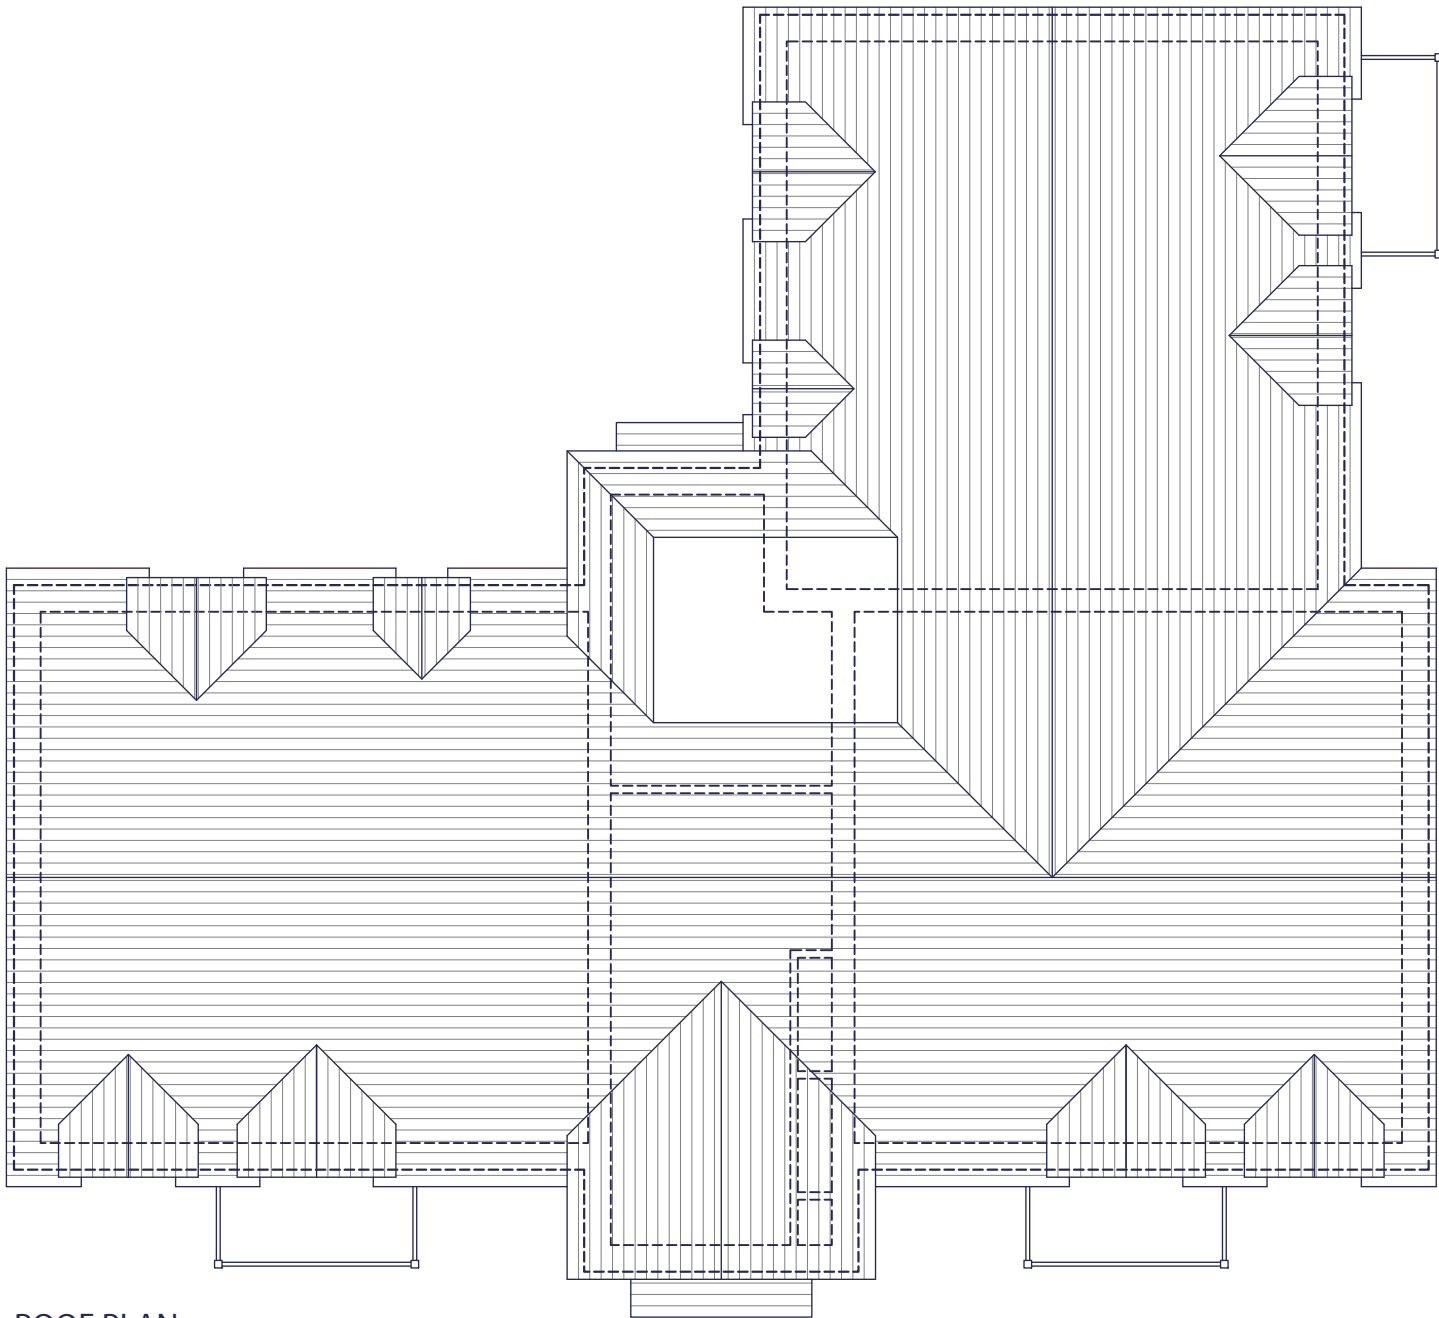

ROOF PLAN

 

Rev.	Date	Description	Drawn	Checked
Client		Scale	Drawn	Checked
		1:100 @ A3	MCN	DGP
Project		Date	File	
South Wokingham		Feb 2025	P1904 Flat Blocks	
R11				
Drawing Title		Drg.No.	Rev.	Drawing Status
Block 4 - Style 4		P1904.BLK4.104	-	PLANNING
Roof Plan				

AAP Architecture Ltd
Unit A, Monument Business Centre, Monument Way East, Woking, Surrey GU21 5LG
T 01483 727345 **E** projects@aap-arc.co.uk **W** aap-arc.co.uk

Under the Intellectual Property Act 2014, this drawing is the copyright of AAP Architecture Ltd.