


PLOT HANDINGS:
PLOTS 2080 - 2088 - AS

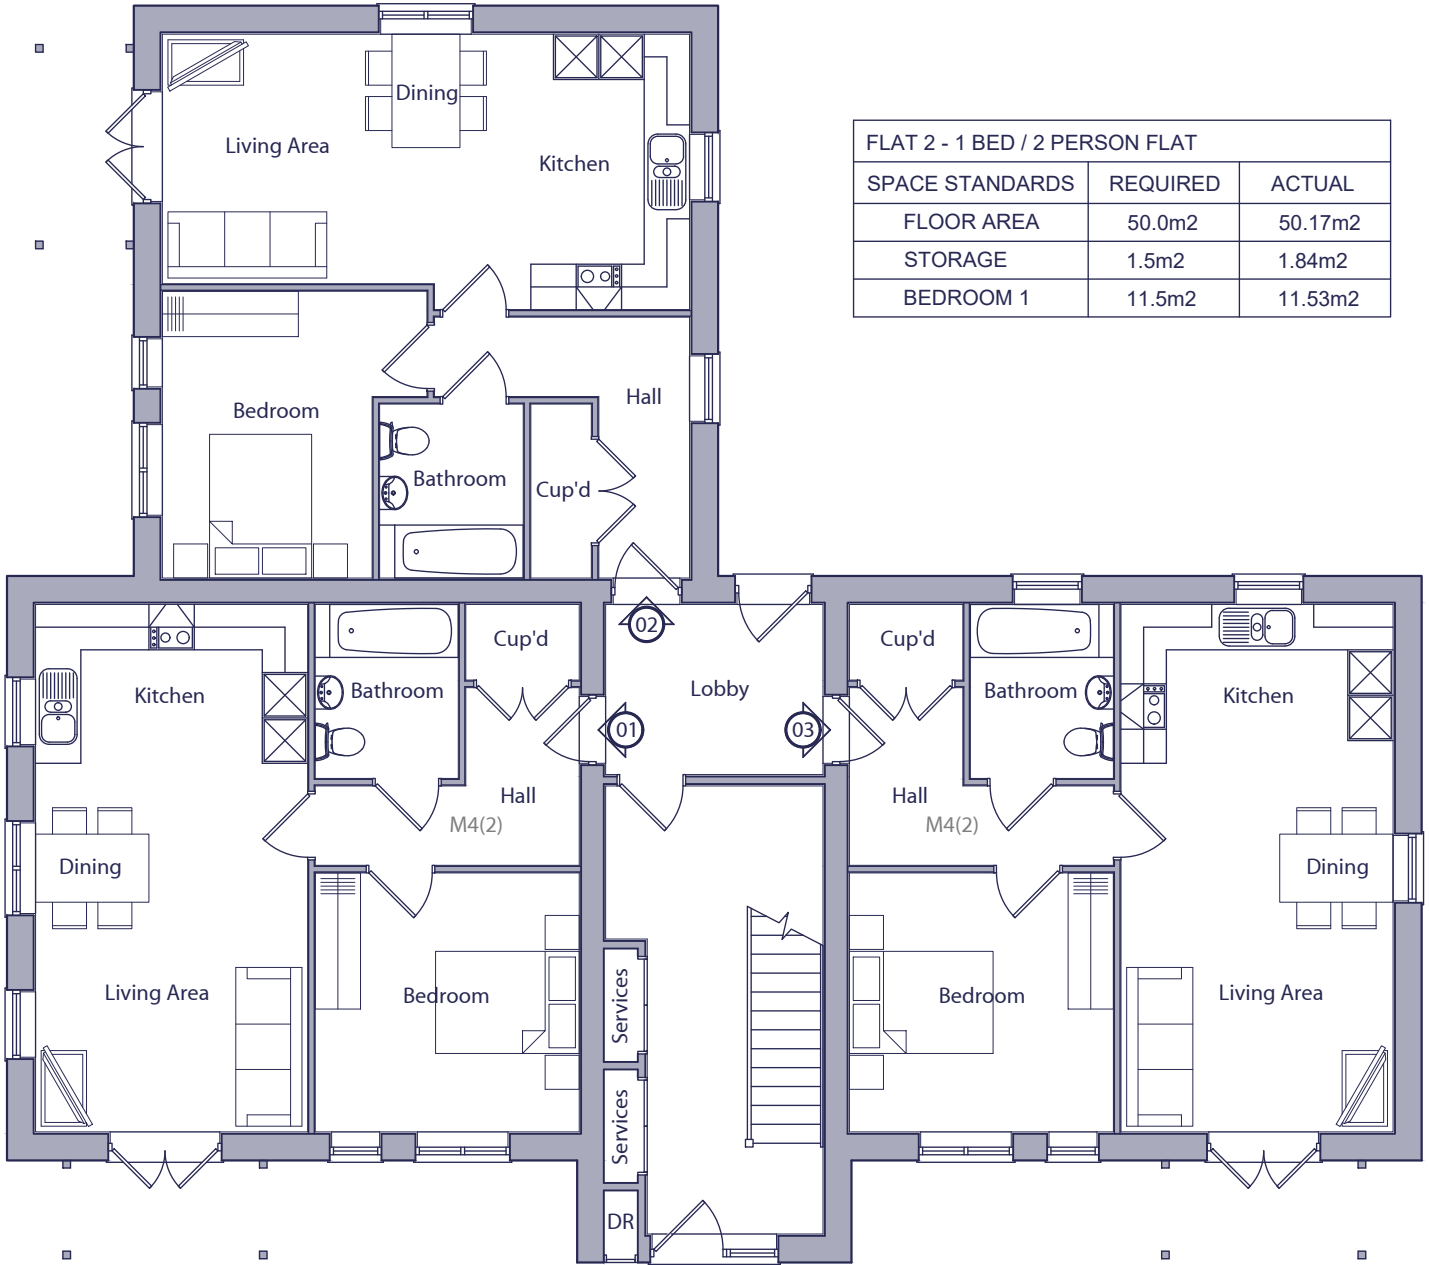


FLAT 2 - 1 BED / 2 PERSON FLAT		
SPACE STANDARDS	REQUIRED	ACTUAL
FLOOR AREA	50.0m2	50.17m2
STORAGE	1.5m2	1.84m2
BEDROOM 1	11.5m2	11.53m2

FLAT 1 - 1 BED / 2 PERSON FLAT - M4(2)		
SPACE STANDARDS	REQUIRED	ACTUAL
FLOOR AREA	50.0m2	50.17m2
STORAGE	1.5m2	1.50m2
BEDROOM 1	11.5m2	11.96m2

FLAT 3 - 1 BED / 2 PERSON FLAT - M4(2)		
SPACE STANDARDS	REQUIRED	ACTUAL
FLOOR AREA	50.0m2	50.17m2
STORAGE	1.5m2	1.50m2
BEDROOM 1	11.5m2	11.96m2

GROUND FLOOR PLAN

 

Rev.	Date	Description	Scale	Client	Project	Drawing Title	Drg.No.	Rev.	File	Drawing Status
			1:100 @ A3		South Wokingham R11	Block 5 - Style 1 Ground Floor Plan	P1904.BLK5.101		P1904 Flat Blocks	PLANNING

AAP Architecture Ltd
Unit A, Monument Business Centre, Monument Way East, Woking, Surrey GU21 5LG
T 01483 727345 E projects@aap-arc.co.uk W aap-arc.co.uk

Under the Intellectual Property Act 2014, this drawing is the copyright of AAP Architecture Ltd.