


PLOT HANDINGS:  
PLOTS 2080 - 2088 - AS


| FLAT 4 - 1 BED / 2 PERSON FLAT |          |         |
|--------------------------------|----------|---------|
| SPACE STANDARDS                | REQUIRED | ACTUAL  |
| FLOOR AREA                     | 50.0m2   | 50.17m2 |
| STORAGE                        | 1.5m2    | 1.50m2  |
| BEDROOM 1                      | 11.5m2   | 11.96m2 |

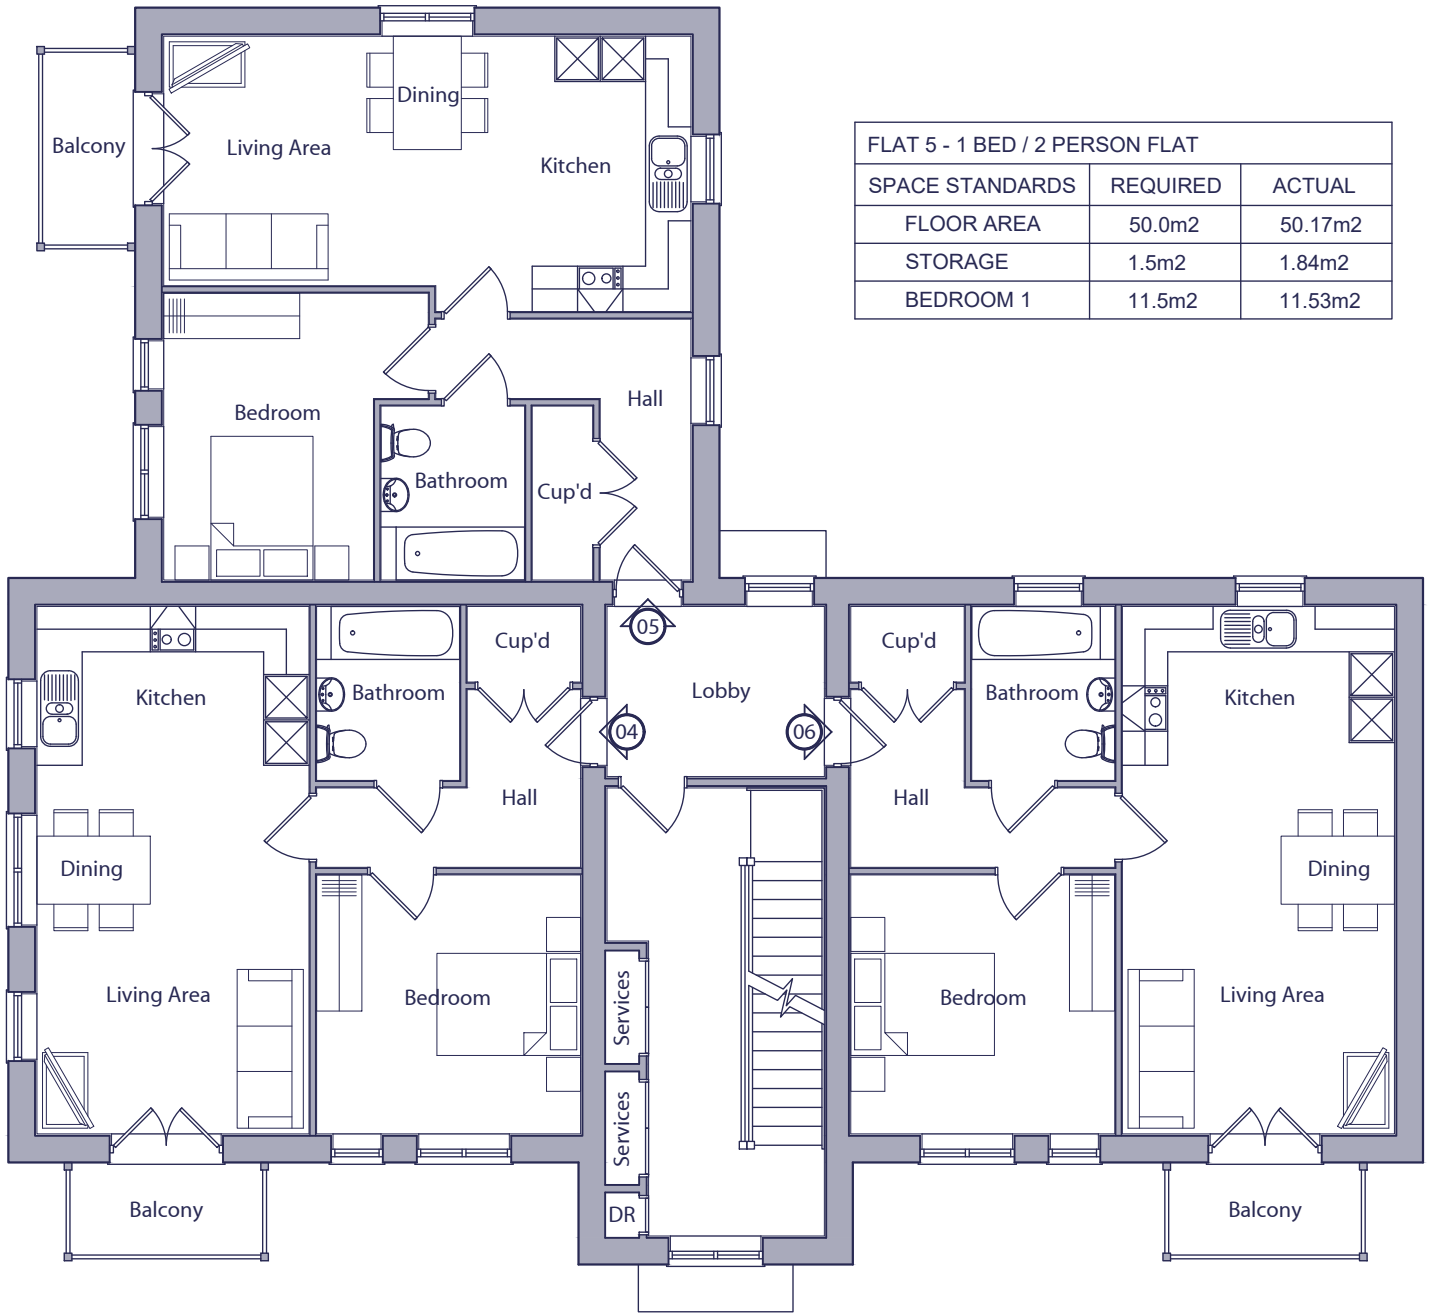

| FLAT 5 - 1 BED / 2 PERSON FLAT |          |         |
|--------------------------------|----------|---------|
| SPACE STANDARDS                | REQUIRED | ACTUAL  |
| FLOOR AREA                     | 50.0m2   | 50.17m2 |
| STORAGE                        | 1.5m2    | 1.84m2  |
| BEDROOM 1                      | 11.5m2   | 11.53m2 |

| FLAT 6 - 1 BED / 2 PERSON FLAT |          |         |
|--------------------------------|----------|---------|
| SPACE STANDARDS                | REQUIRED | ACTUAL  |
| FLOOR AREA                     | 50.0m2   | 50.17m2 |
| STORAGE                        | 1.5m2    | 1.50m2  |
| BEDROOM 1                      | 11.5m2   | 11.96m2 |

FIRST FLOOR PLAN

 

| Rev.              | Date | Description    | Drawn             | Checked        |
|-------------------|------|----------------|-------------------|----------------|
| Client            |      | Scale          | Drawn             | Checked        |
|                   |      | 1:100 @ A3     | MCN               | DGP            |
| Project           |      | Date           | File              |                |
| South Wokingham   |      | Feb 2025       | P1904 Flat Blocks |                |
| Drawing Title     |      | Drg.No.        | Rev.              | Drawing Status |
| Block 5 - Style 1 |      | P1904.BLK5.102 | -                 | PLANNING       |
| First Floor Plan  |      |                |                   |                |



AAP Architecture Ltd  
Unit A, Monument Business Centre, Monument Way East, Woking, Surrey GU21 5LG  
T 01483 727345 E projects@aap-arc.co.uk W aap-arc.co.uk

Under the Intellectual Property Act 2014, this drawing is the copyright of AAP Architecture Ltd.