



PLOT HANDINGS:
PLOTS 2080 - 2088 - AS

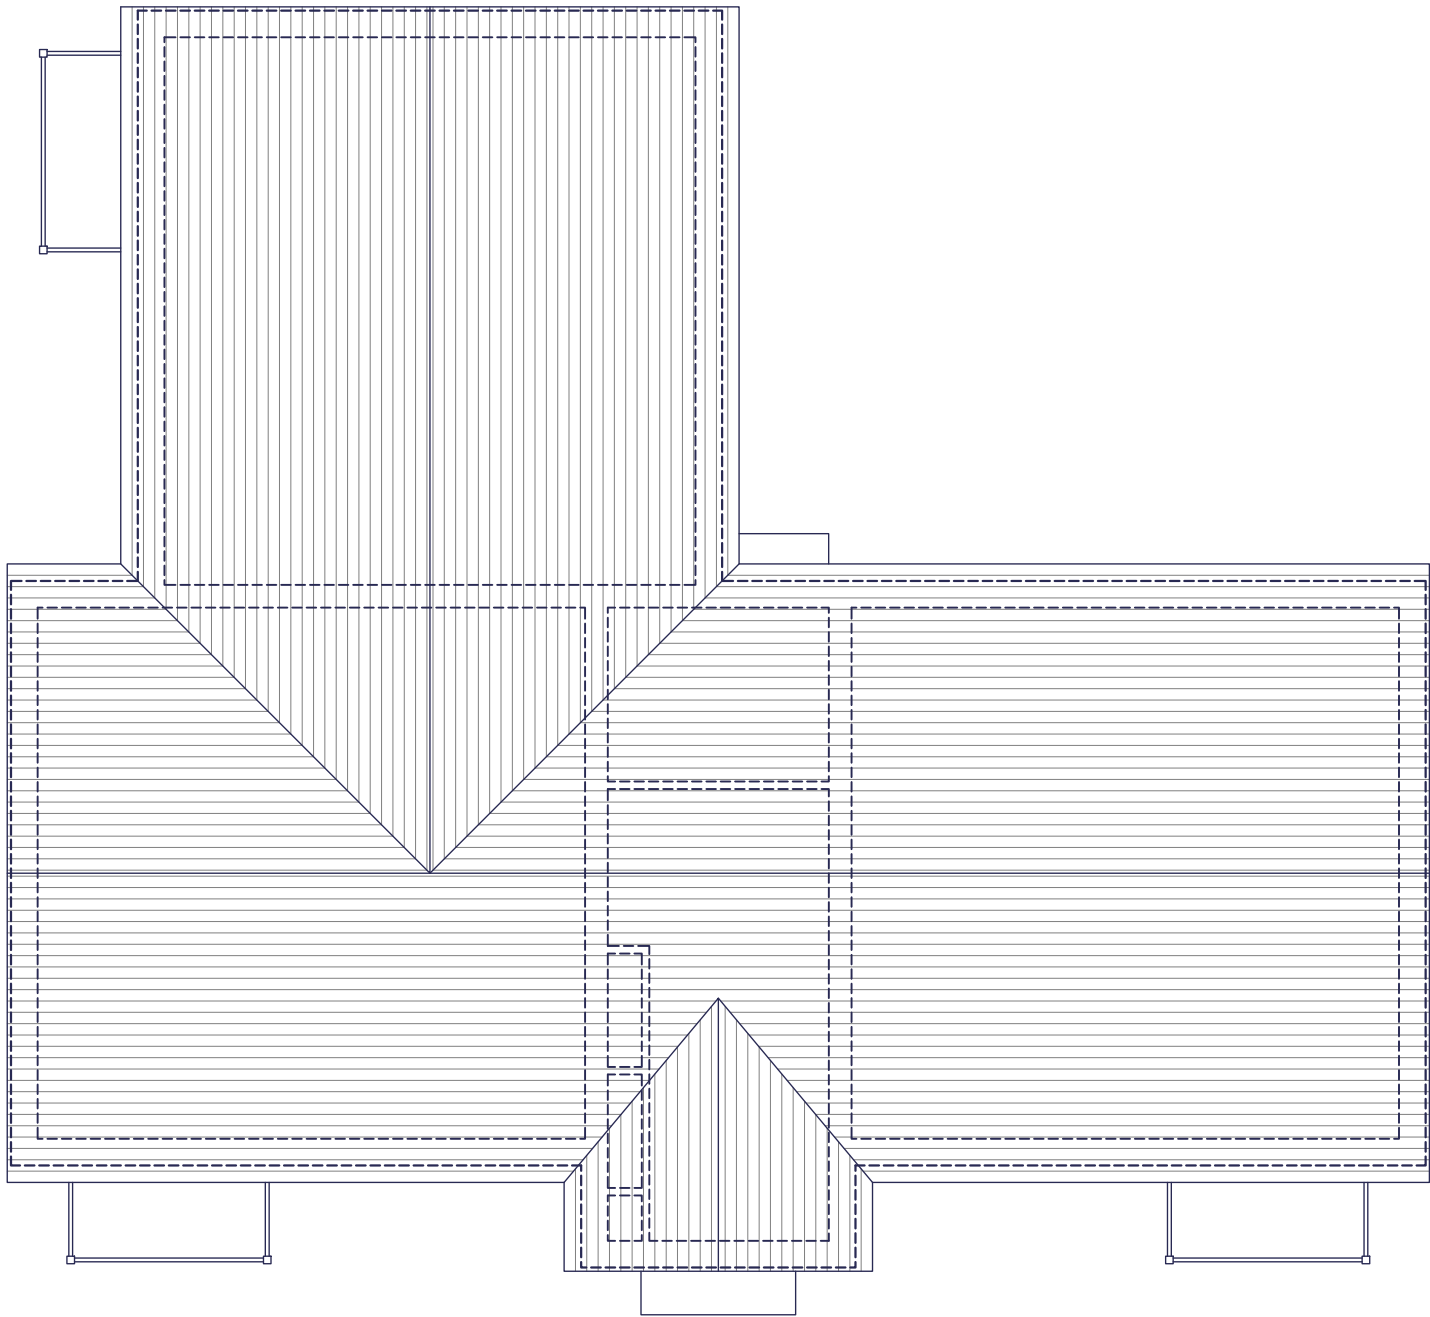

ROOF PLAN

 

Rev.	Date	Description	Drawn	Checked
Client			Scale	1:100 @ A3
Project	South Wokingham R11		Date	Feb 2025
Drawing Title	Block 5 - Style 1		File	P1904 Flat Blocks
Roof Plan			Drg.No.	P1904.BLK5.104
			Rev.	-
			Drawing Status	PLANNING

AAP Architecture Ltd
Unit A, Monument Business Centre, Monument Way East, Woking, Surrey GU21 5LG
T 01483 727345 E projects@aap-arc.co.uk W aap-arc.co.uk

Under the Intellectual Property Act 2014, this drawing is the copyright of AAP Architecture Ltd.