



PLOT HANDINGS:
PLOTS 2160 - 2168 - AS

FLAT 4 - 2 BED / 4 PERSON FLAT		
SPACE STANDARDS	REQUIRED	ACTUAL
FLOOR AREA	70.0m2	70.27m2
STORAGE	2.0m2	2.24m2
BEDROOM 1	11.5m2	11.60m2
BEDROOM 2	11.5m2	11.57m2

FLAT 5 - 1 BED / 2 PERSON FLAT		
SPACE STANDARDS	REQUIRED	ACTUAL
FLOOR AREA	50.0m2	50.17m2
STORAGE	1.5m2	1.67m2
BEDROOM 1	11.5m2	11.67m2

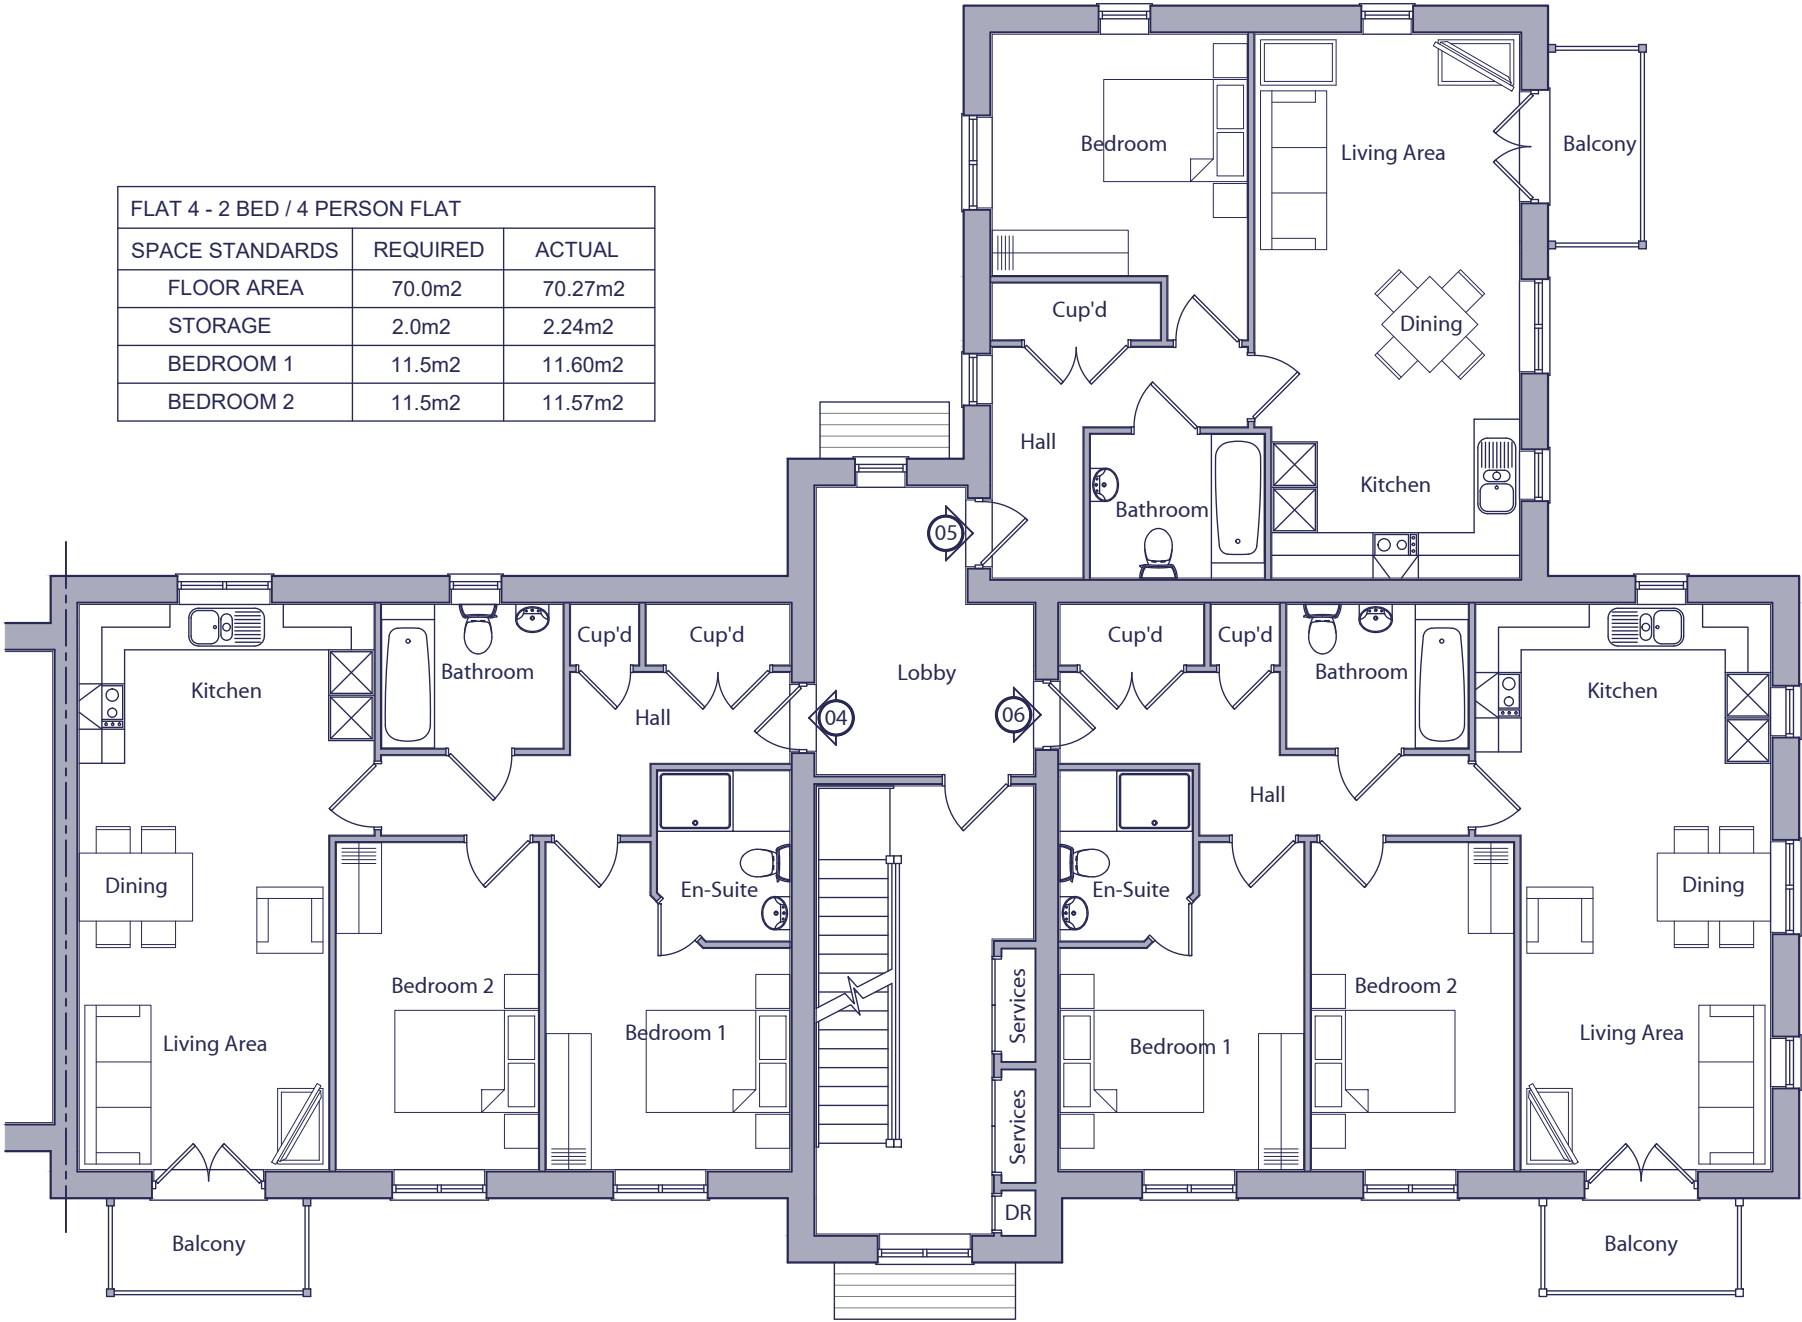

FIRST FLOOR PLAN

 

Rev.	Date	Description	Scale	Client	Drawn	Checked	File	Drawing Status
			1:100 @ A3	KIER	MCN	DGP	P1904 Flat Blocks	PLANNING
	Feb 2025	Project South Wokingham R11						
		Drawing Title Block 6 - Style 4 First Floor Plan						
		Drg.No. P1904.BLK6.102						

AAP Architecture Ltd
Unit A, Monument Business Centre, Monument Way East, Woking, Surrey GU21 5LG
T 01483 727345 E projects@aap-arc.co.uk W aap-arc.co.uk

Under the Intellectual Property Act 2014, this drawing is the copyright of AAP Architecture Ltd.