



PLOT HANDINGS:
PLOTS 2160 - 2168 - AS

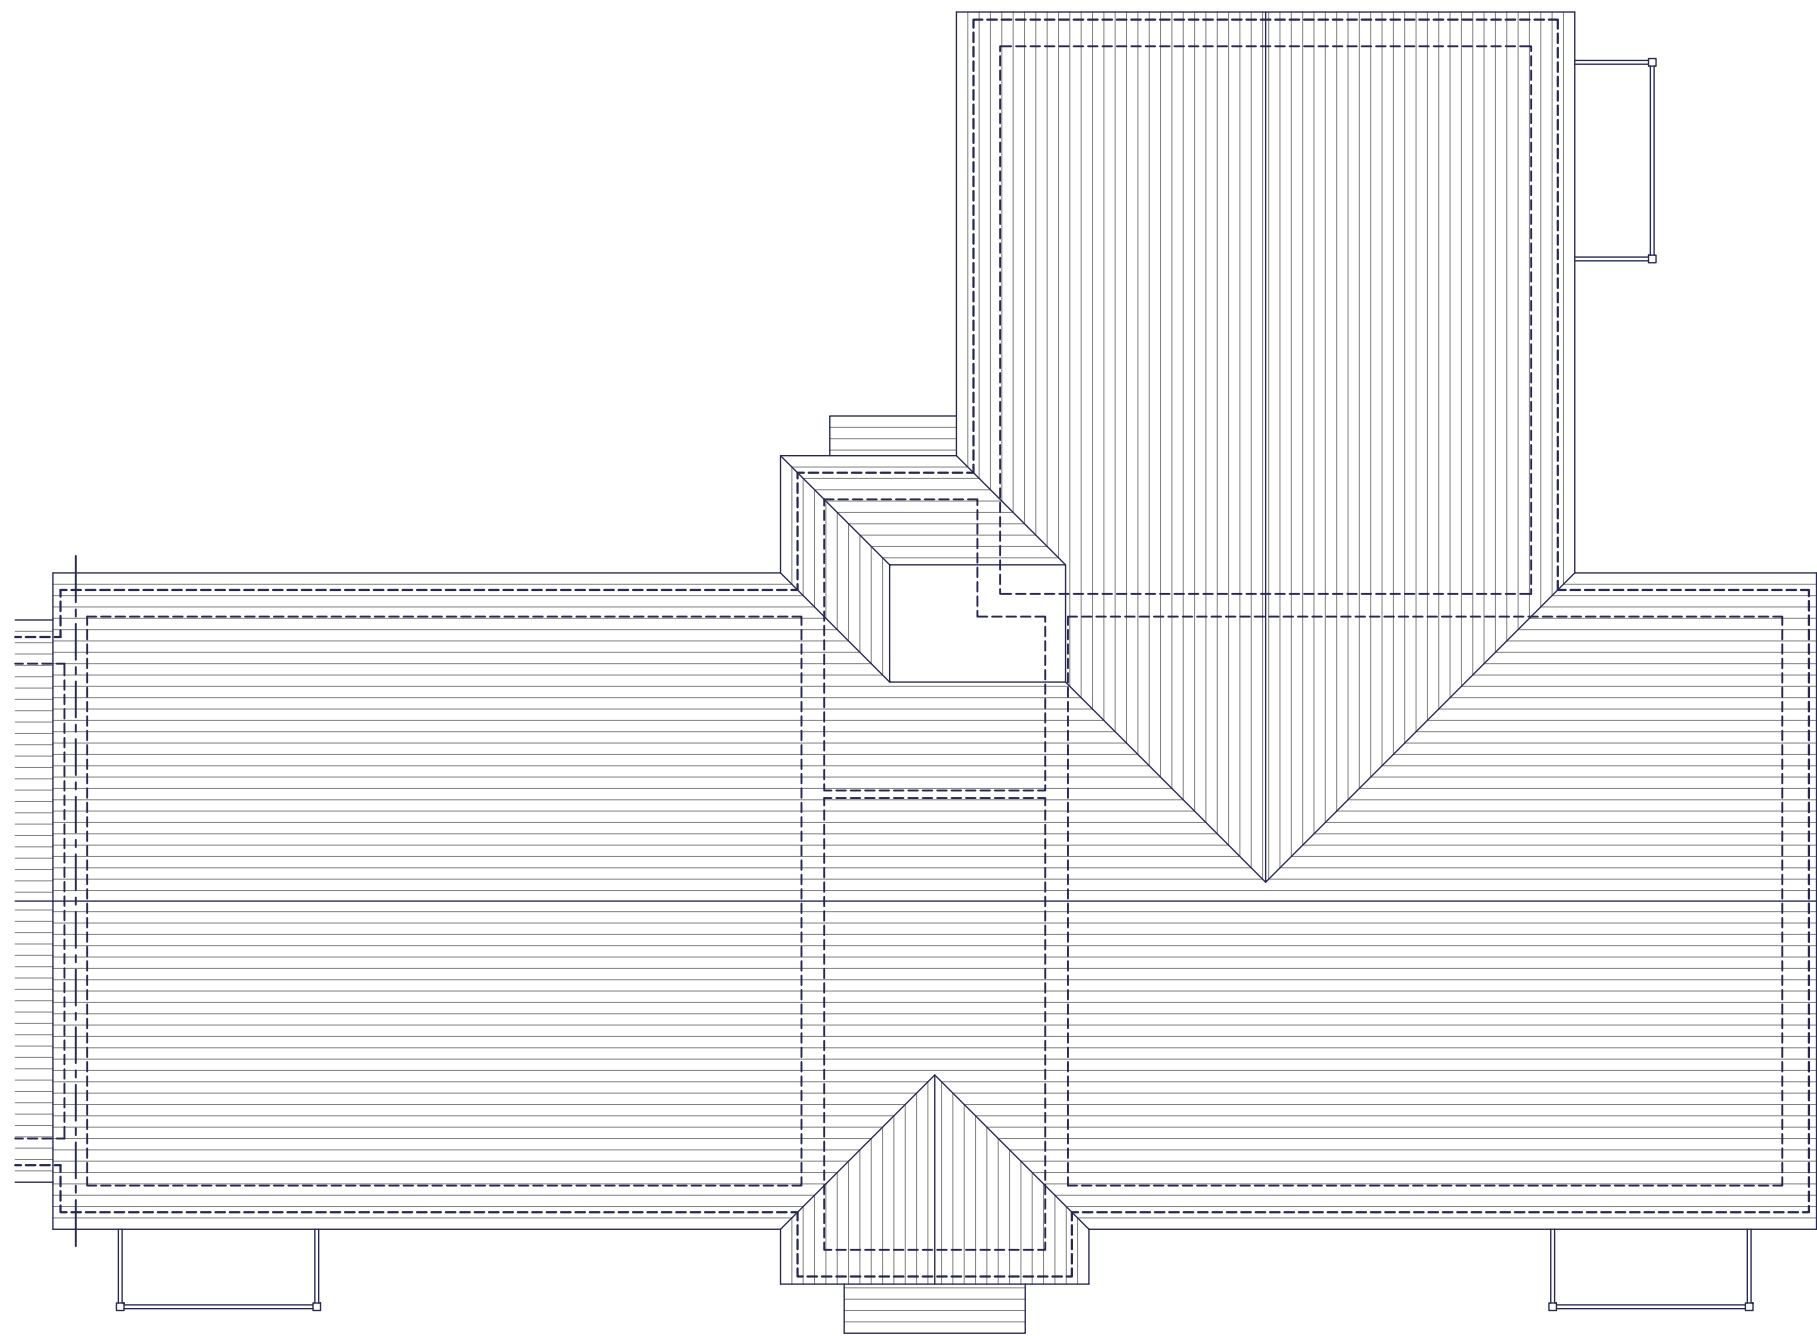

ROOF PLAN

 

Rev.	Date	Description	Drawn	Checked	
Client			Scale	Drawn	
Project			1:100 @ A3	MCN	
South Wokingham			Date	Checked	
R11			Feb 2025	DGP	
Drawing Title			File		
Block 6 - Style 4			P1904 Flat Blocks		
Roof Plan			Drg.No.	Drawing Status	
			P1904.BLK6.104	PLANNING	
			Rev.		
			-		

AAP Architecture Ltd
Unit A, Monument Business Centre, Monument Way East, Woking, Surrey GU21 5LG
T 01483 727345 E projects@aap-arc.co.uk W aap-arc.co.uk