


PLOT HANDINGS:
PLOTS 2176 - 2184 - AS

FLAT 7 - 1 BED / 2 PERSON FLAT		
SPACE STANDARDS	REQUIRED	ACTUAL
FLOOR AREA	50.0m2	50.17m2
STORAGE	1.5m2	2.45m2
BEDROOM 1	11.5m2	11.75m2

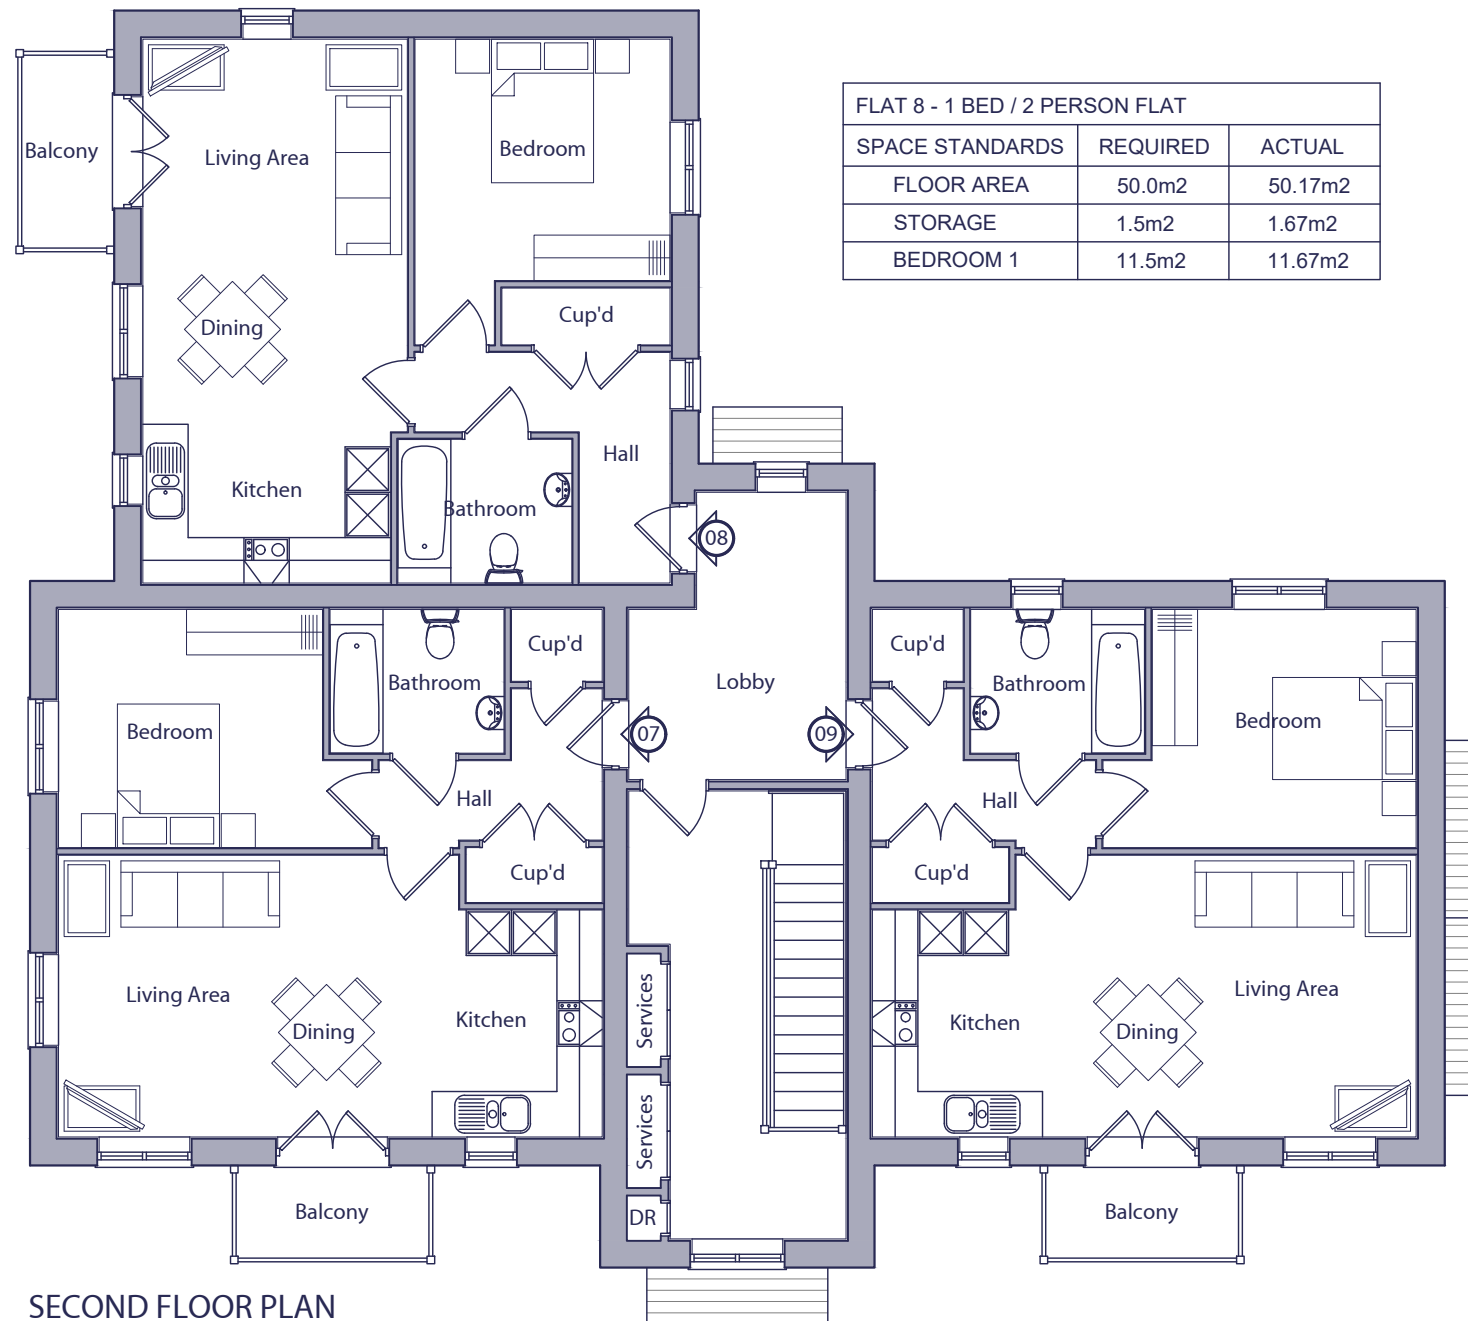

FLAT 8 - 1 BED / 2 PERSON FLAT		
SPACE STANDARDS	REQUIRED	ACTUAL
FLOOR AREA	50.0m2	50.17m2
STORAGE	1.5m2	1.67m2
BEDROOM 1	11.5m2	11.67m2

FLAT 9 - 1 BED / 2 PERSON FLAT		
SPACE STANDARDS	REQUIRED	ACTUAL
FLOOR AREA	50.0m2	50.17m2
STORAGE	1.5m2	2.45m2
BEDROOM 1	11.5m2	11.75m2

A stepped profile diagram showing a series of steps of varying heights. The horizontal axis is labeled with values 0, 1, 2, 3, 4, and 5m. The vertical axis is labeled 1:100.

Rev.	Date	Description	Drawn	Checked
Client		Scale	Drawn	Checked
		1:100 @ A3	MCN	DGP
Project	South Wokingham R11	Date	File	
		Feb 2025	P1904 Flat Blocks	
Drawing Title	Block 7 - Style 4 Second Floor Plan	Drg.No.	Rev.	Drawing Status
		P1904.BLK7.103	-	PLANNING

AAP Architecture Ltd
Unit A, Monument Business Centre, Monument Way East, Woking, Surrey GU21 5LG
T 01483 727345 **E** projects@aap-arc.co.uk **W** aap-arc.co.uk

Under the Intellectual Property Act 2014, this drawing is the copyright of AAP Architecture Ltd.