



PLOT HANDINGS:
PLOTS 2170 - 2175 - AS

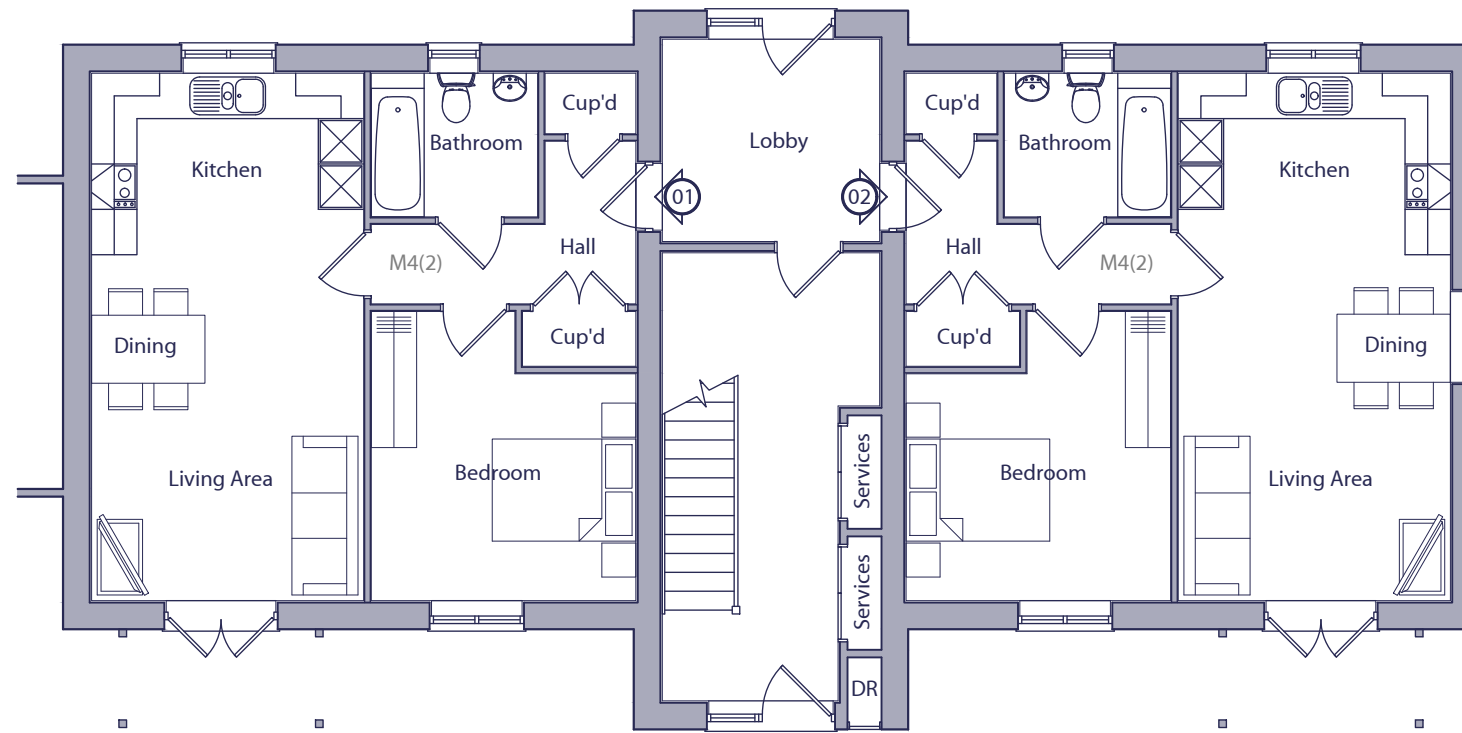

GROUND FLOOR PLAN

FLAT 1 - 1 BED / 2 PERSON FLAT - M4(2)		
SPACE STANDARDS	REQUIRED	ACTUAL
FLOOR AREA	50.0m2	50.22m2
STORAGE	1.5m2	2.05m2
BEDROOM 1	11.5m2	12.07m2

FLAT 2 - 1 BED / 2 PERSON FLAT - M4(2)		
SPACE STANDARDS	REQUIRED	ACTUAL
FLOOR AREA	50.0m2	50.22m2
STORAGE	1.5m2	2.05m2
BEDROOM 1	11.5m2	12.07m2

 

Rev.	Date	Description		Drawn	Checked
Client			Scale 1:100 @ A3	Drawn MCN	Checked DGP
Project					
South Wokingham			Date Feb 2025	File P1904 Flat Blocks	
R11					
Drawing Title			Drg.No.	Rev.	Drawing Status
Block 8 - Style 4			P1904.BLK8.101	-	PLANNING
Ground Floor Plan					

AAP Architecture Ltd
Unit A, Monument Business Centre, Monument Way East, Woking, Surrey GU21 5LG
T 01483 727345 **E** projects@aap-arc.co.uk **W** aap-arc.co.uk

Under the Intellectual Property Act 2014, this drawing is the copyright of AAP Architecture Ltd.