



PLOT HANDINGS:
PLOTS 2170 - 2175 - AS

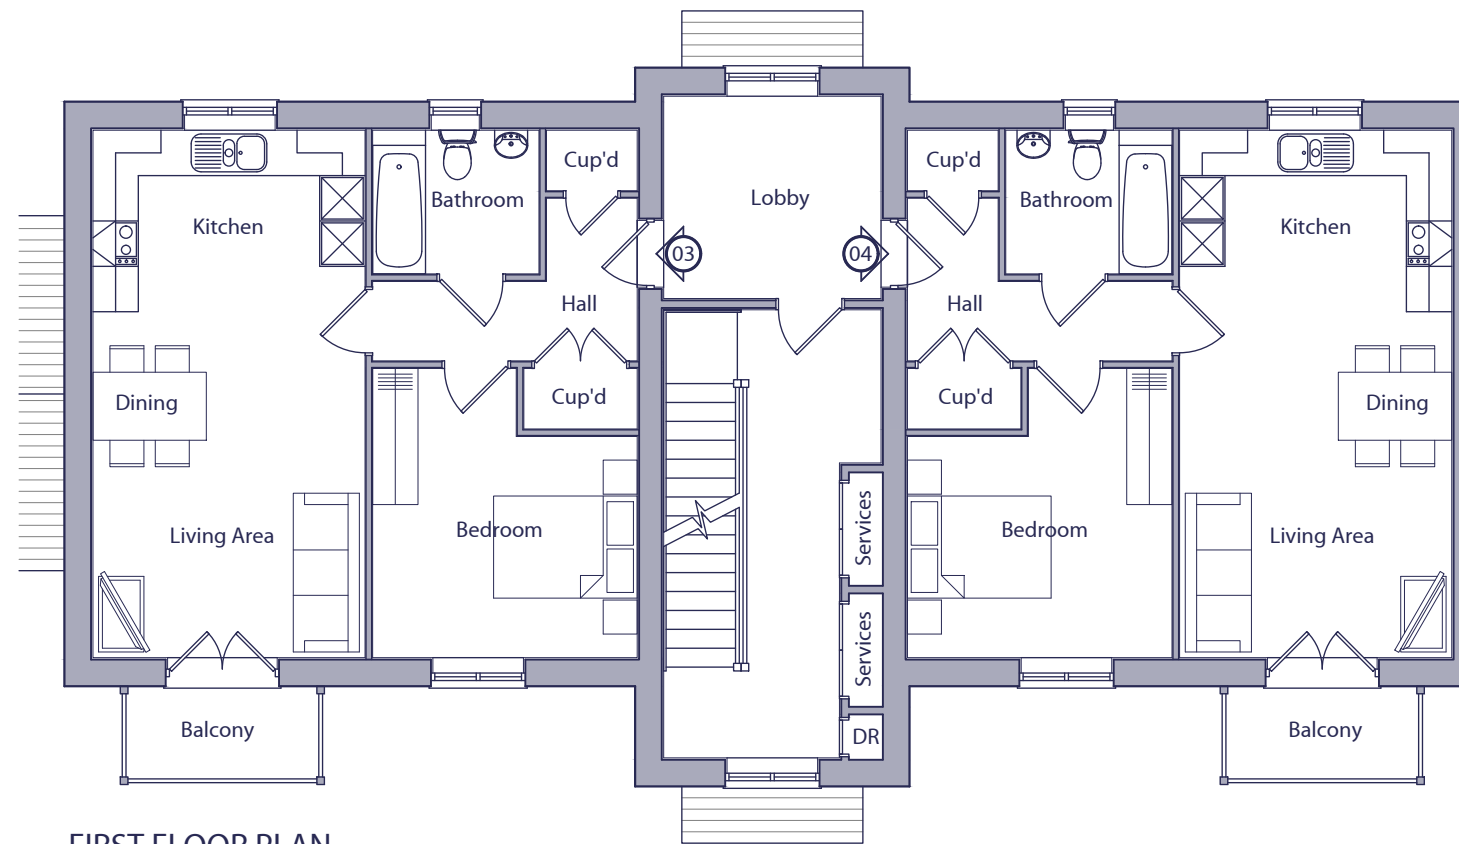

FIRST FLOOR PLAN

FLAT 3 - 1 BED / 2 PERSON FLAT		
SPACE STANDARDS	REQUIRED	ACTUAL
FLOOR AREA	50.0m2	50.22m2
STORAGE	1.5m2	2.16m2
BEDROOM 1	11.5m2	11.95m2

FLAT 4 - 1 BED / 2 PERSON FLAT		
SPACE STANDARDS	REQUIRED	ACTUAL
FLOOR AREA	50.0m2	50.22m2
STORAGE	1.5m2	2.16m2
BEDROOM 1	11.5m2	11.95m2

 

Rev.	Date	Description	Drawn	Checked
Client		Scale 1:100 @ A3	Drawn MCN	Checked DGP
Project South Wokingham R11	Date Feb 2025	File P1904 Flat Blocks		
Drawing Title Block 8 - Style 4 First Floor Plan	Drg.No. P1904.BLK8.102	Rev. -	Drawing Status PLANNING	

AAP Architecture Ltd
Unit A, Monument Business Centre, Monument Way East, Woking, Surrey GU21 5LG
T 01483 727345 **E** projects@aap-arc.co.uk **W** aap-arc.co.uk

Under the Intellectual Property Act 2014, this drawing is the copyright of AAP Architecture Ltd.