



PLOT HANDINGS:  
PLOTS 2170 - 2175 - AS

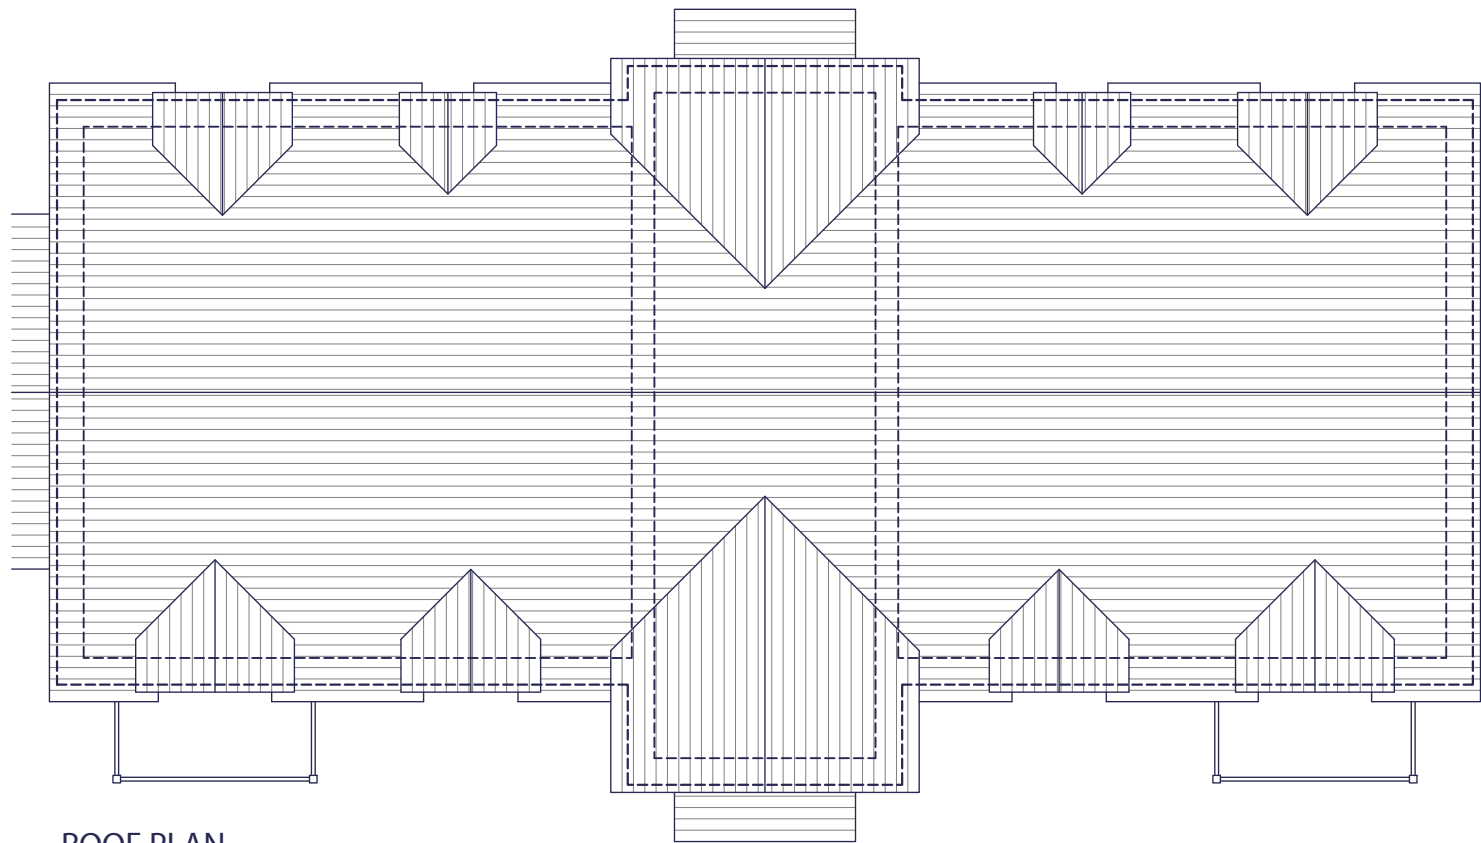

ROOF PLAN

 

| Rev. | Date | Description       | Drawn             | Checked        |
|------|------|-------------------|-------------------|----------------|
|      |      | Client            |                   |                |
|      |      | Project           | Scale             | Drawn          |
|      |      | South Wokingham   | 1:100 @ A3        | MCN            |
|      |      | R11               | Date              | Checked        |
|      |      | Drawing Title     | Feb 2025          | DGP            |
|      |      | Block 8 - Style 4 | File              |                |
|      |      | Roof Plan         | P1904 Flat Blocks |                |
|      |      |                   | Drg.No.           | Drawing Status |
|      |      |                   | P1904.BLK8.104    | PLANNING       |

**AAP Architecture Ltd**  
Unit A, Monument Business Centre, Monument Way East, Woking, Surrey GU21 5LG  
T 01483 727345 E projects@aap-arc.co.uk W aap-arc.co.uk