



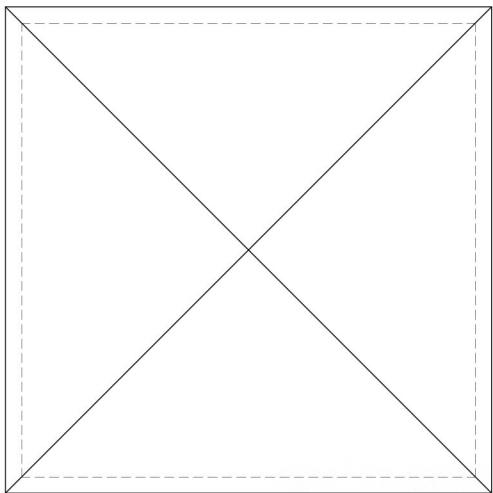


ROOFSCAPE PLAN

SCALE 1:100

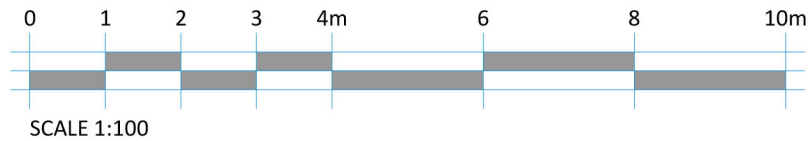


FRONT (EAST) ELEVATION

SCALE 1:100

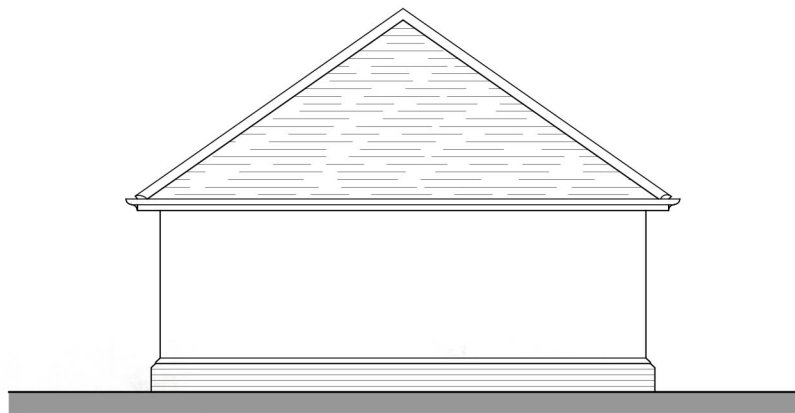


SIDE (SOUTH) ELEVATION

SCALE 1:100

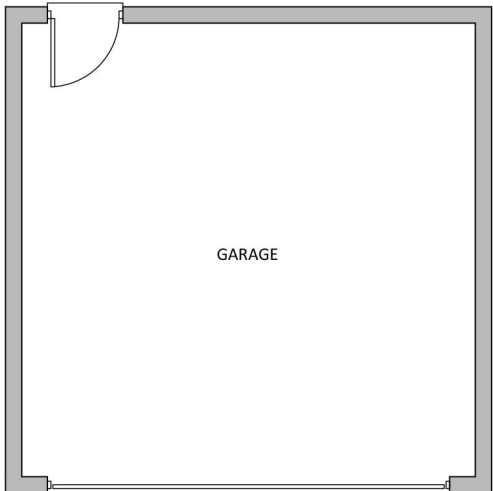


GROUND FLOOR PLAN

SCALE 1:100

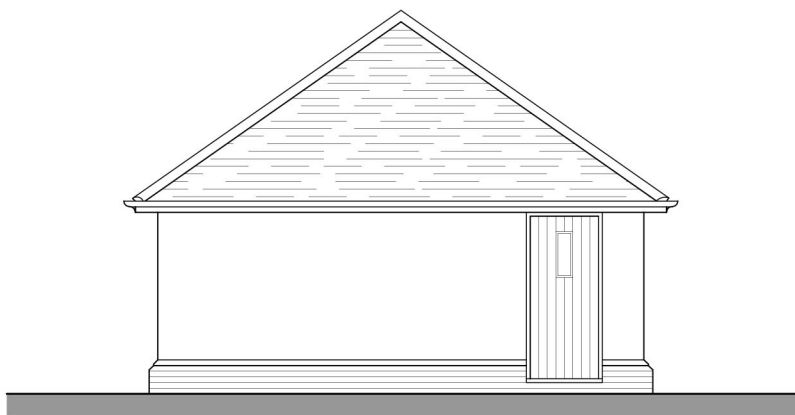

REAR (WEST) ELEVATION

SCALE 1:100

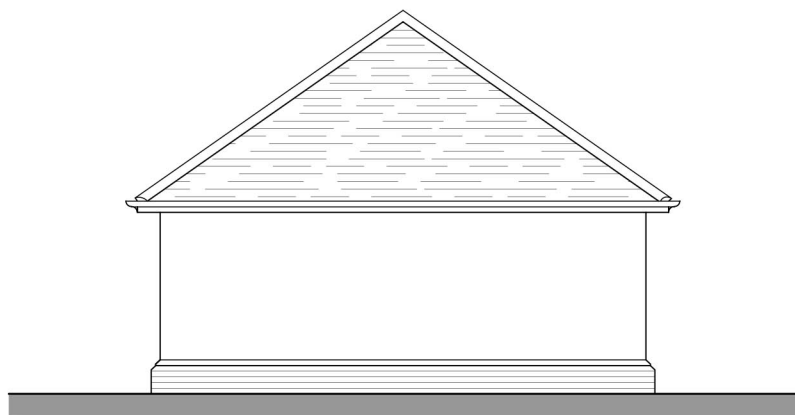

SIDE (NORTH) ELEVATION

SCALE 1:100

REV.	DATE	REVISIONS:	REV.	DATE	REVISIONS:	CLIENT: MR & MRS C EVANS		PROJECT: 145 NASH GROVE LANE, FINCHAMPSTEAD, WOKINGHAM, RG40 4HG.		20-21NEW Architecture Technical Vision +44 (0) 1344 513514 admin@2020architecture.co.uk www.2020architecture.co.uk Old Boundary House, London Road, Sunningdale, Berkshire, SL5 0DJ	
						SCALE: 1:100 (A3 ORIGINAL)	DRAWING: PROPOSED GARAGE				
						DRAWN: BM	JOB NO: 24 - F1427	DRAWING NO: 104	REVISION: -		
						DATE: JULY '25					

© COPYRIGHT EXISTS ON THE DESIGNS AND INFORMATION SHOWN ON THIS DRAWING
This drawing may be scaled or cross referenced to the scale bar for planning application purposes only. Do not scale for any other purpose, use figured dimensions only. Subject to site survey and all necessary consents.
All dimensions to be checked by user and any discrepancies, errors or omissions to be reported to Twenty20 Architecture Ltd before work commences. This drawing is to be read in conjunction with all other relevant materials.