





front elevation

NOTE: ALL NEW UPVC DOORS AND WINDOWS DOUBLE GLAZED.

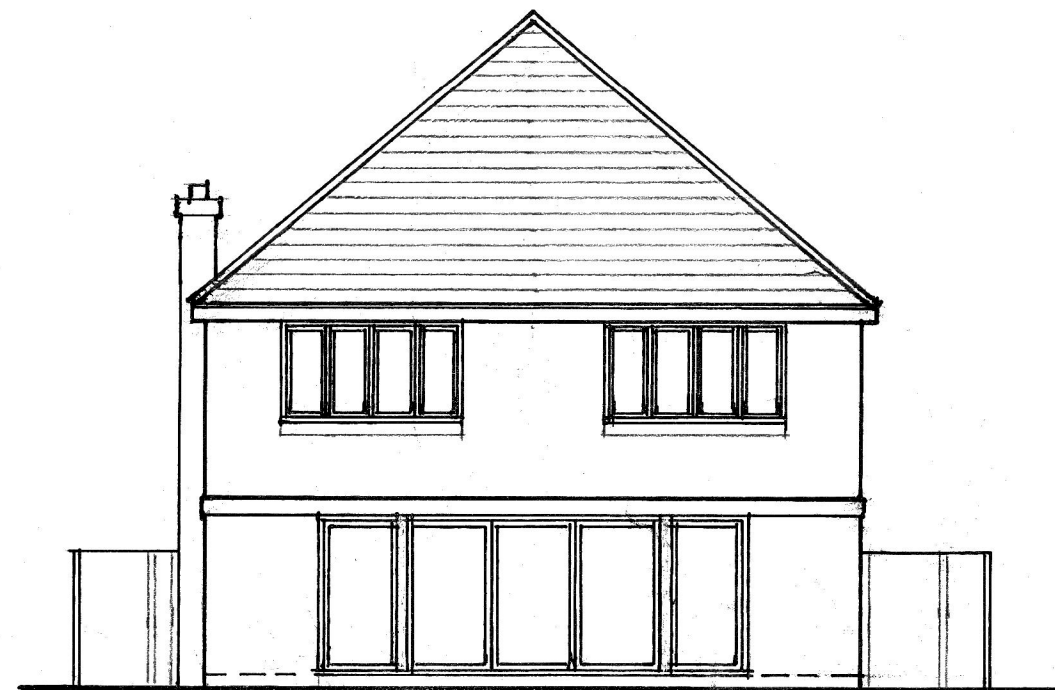

rear elevation


DARK GREY DOUBLE GLAZED BI-FOLD DOORS, ALUMINIUM.

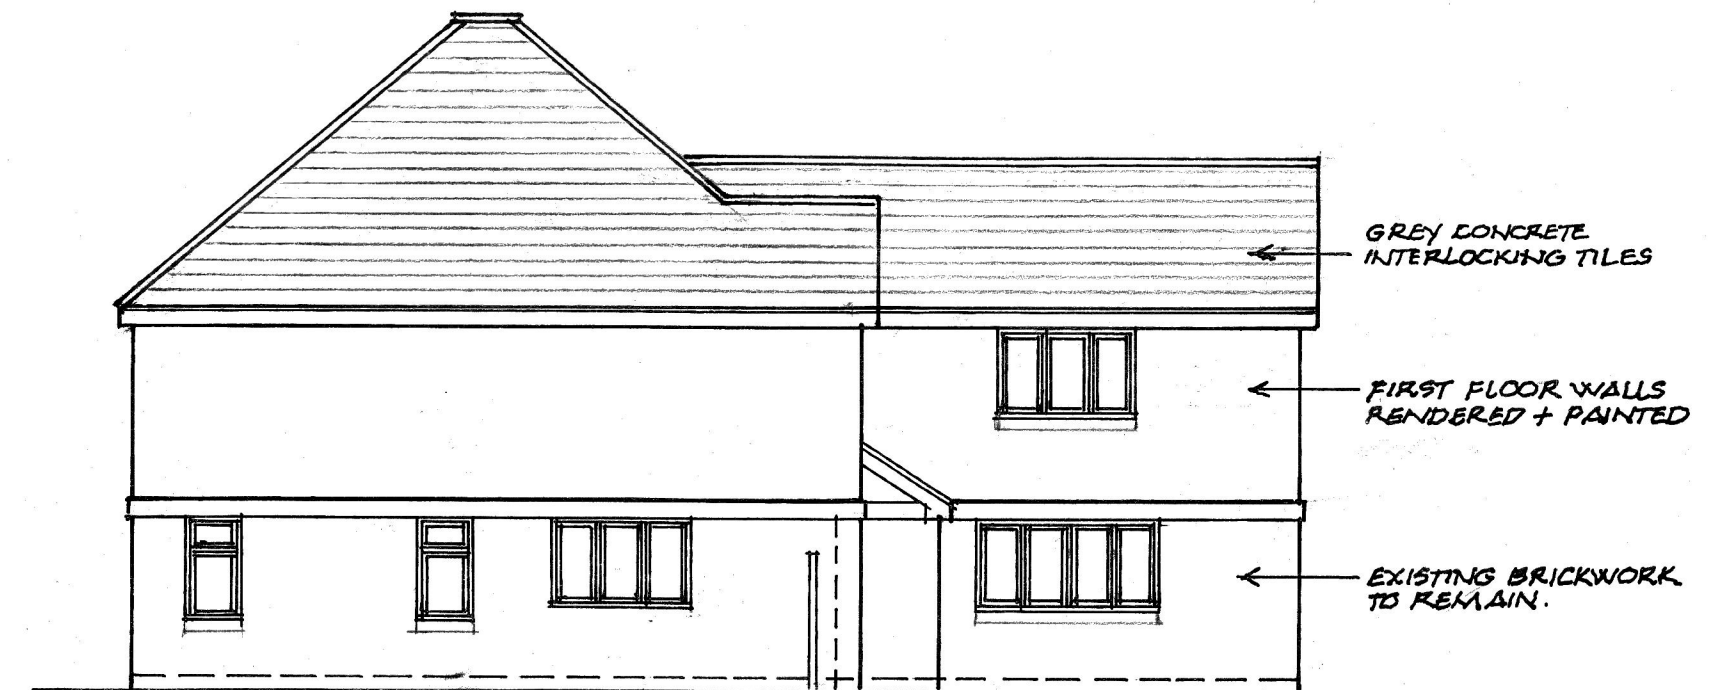


side elevation



side elevation

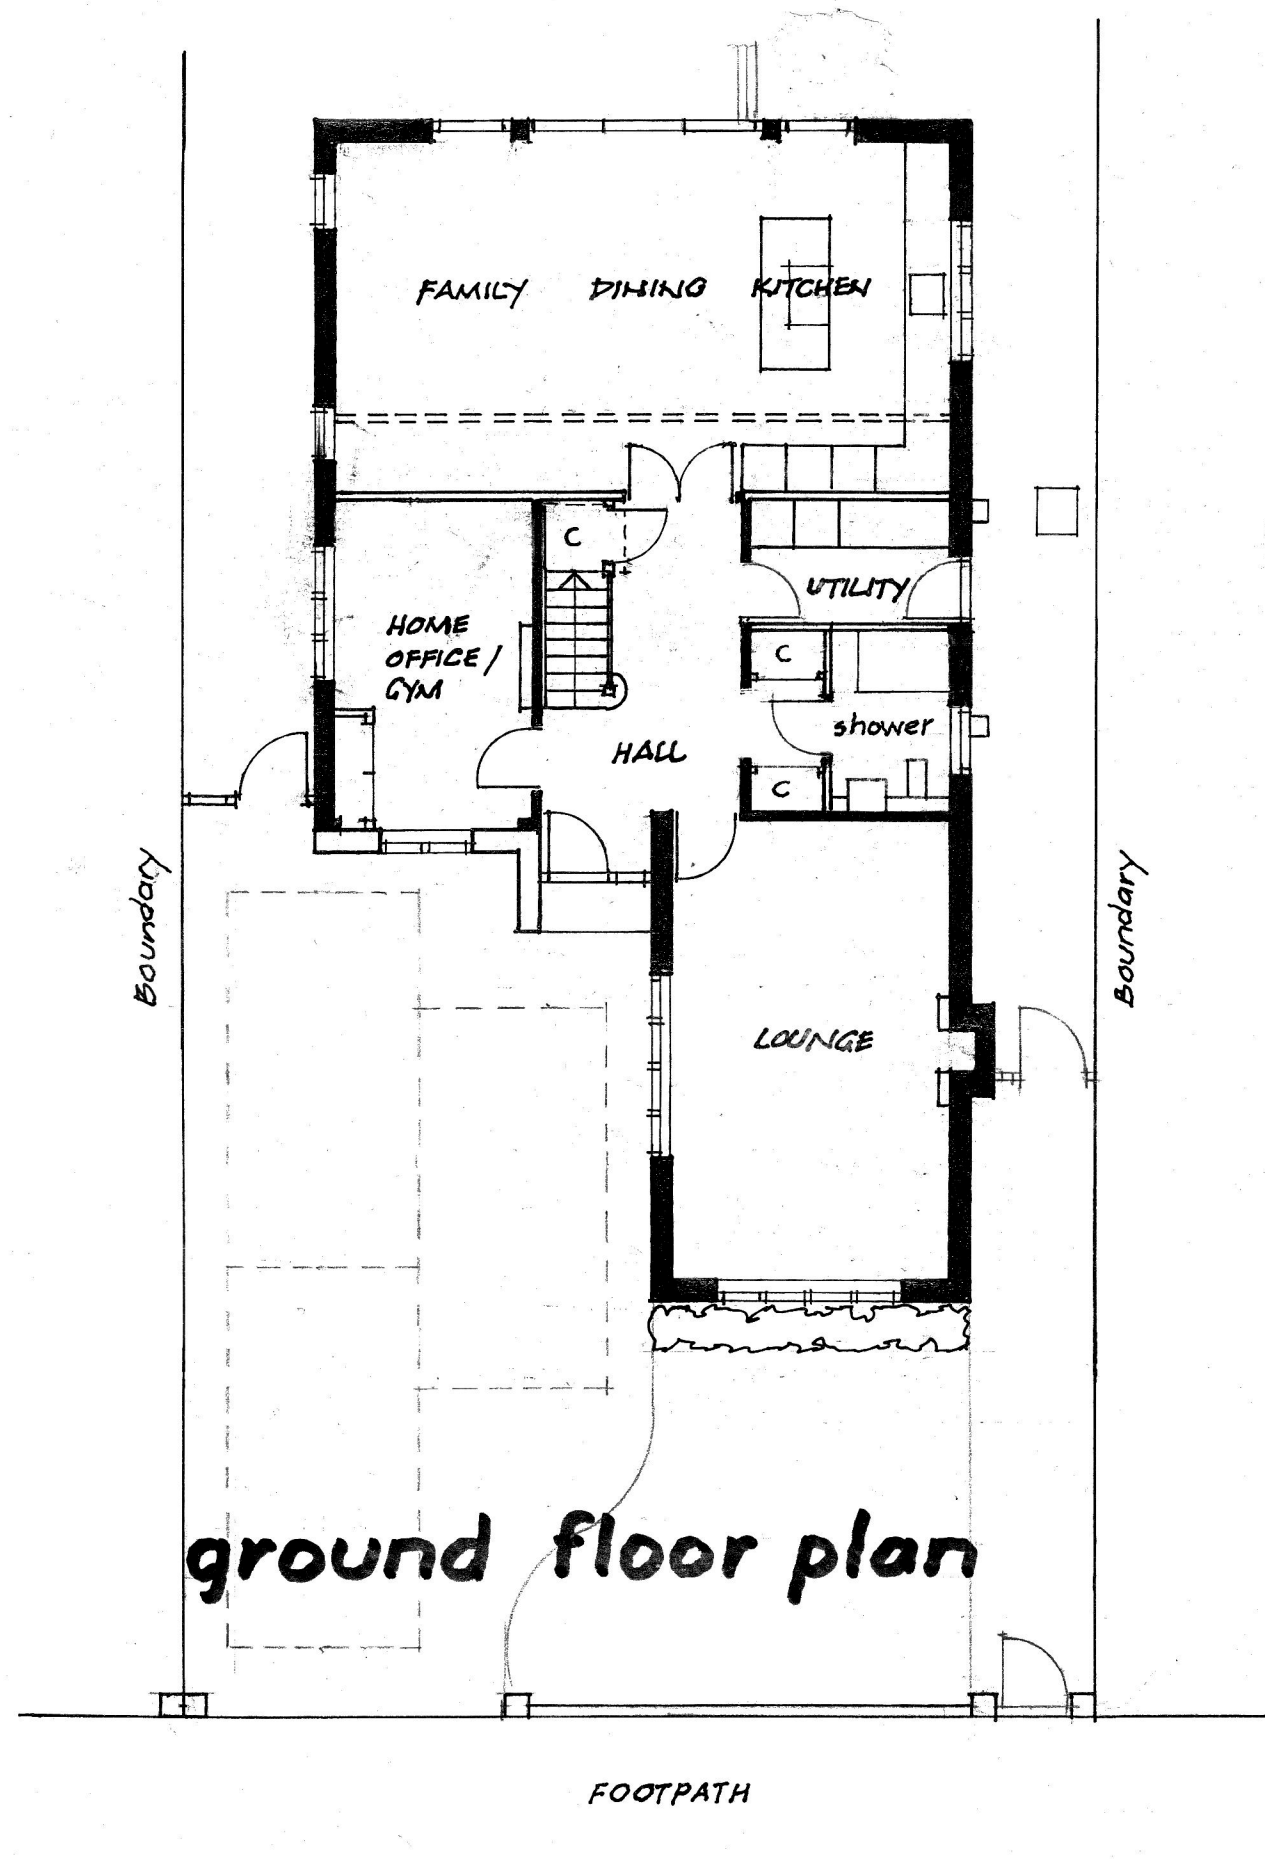

ground floor plan

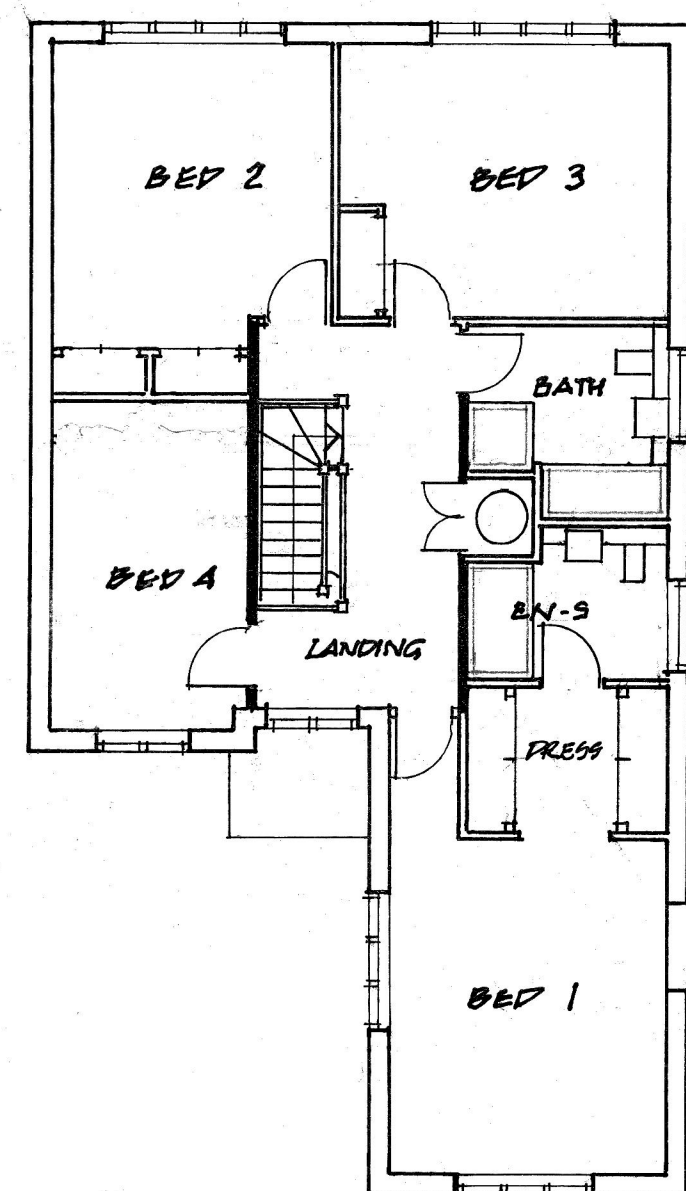

first floor plan

0 1 2 3 4 5m. 10m
SCALE BAR 1:100

3, GARDE ROAD
SONNING, READING
BERKSHIRE, RG4 6XJ

PROPOSED

**Countryside
Designs**

countryside_designs@outlook.com

Scale 1:100
Date July 2025
Revision A

397-02

White Gables
School Road
Hurst
Berks, RG10 0DR
0118 9340390
07811 252850