





front elevation (E)

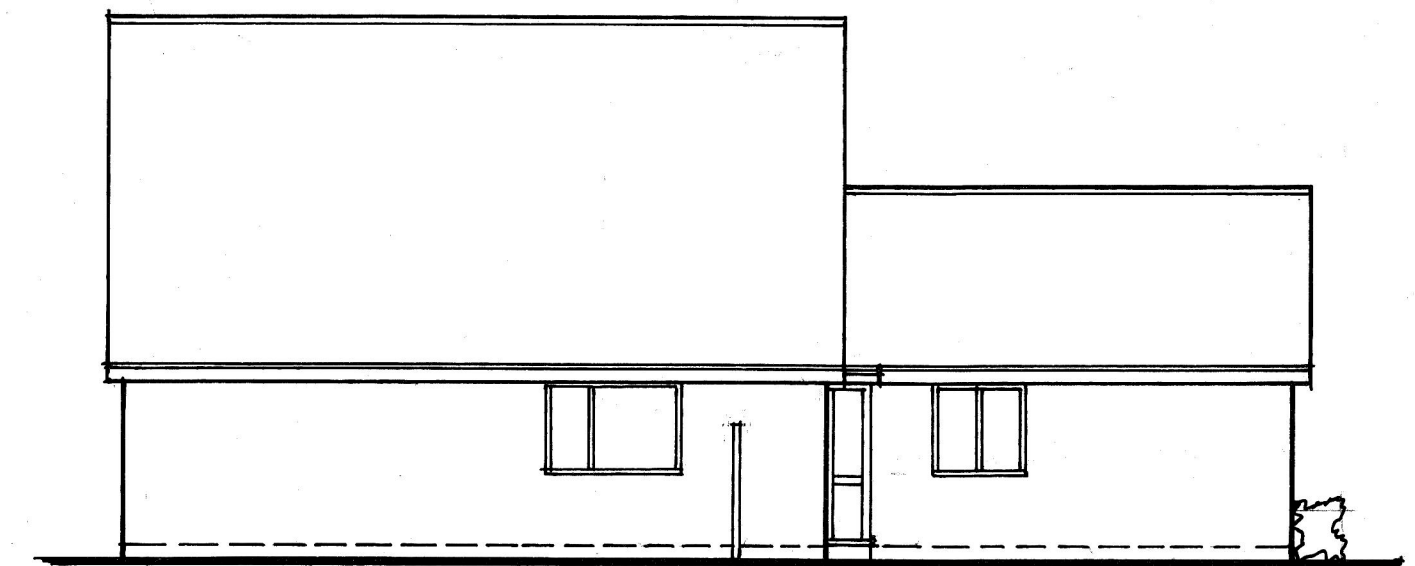


rear elevation (W)




side elevation (S)

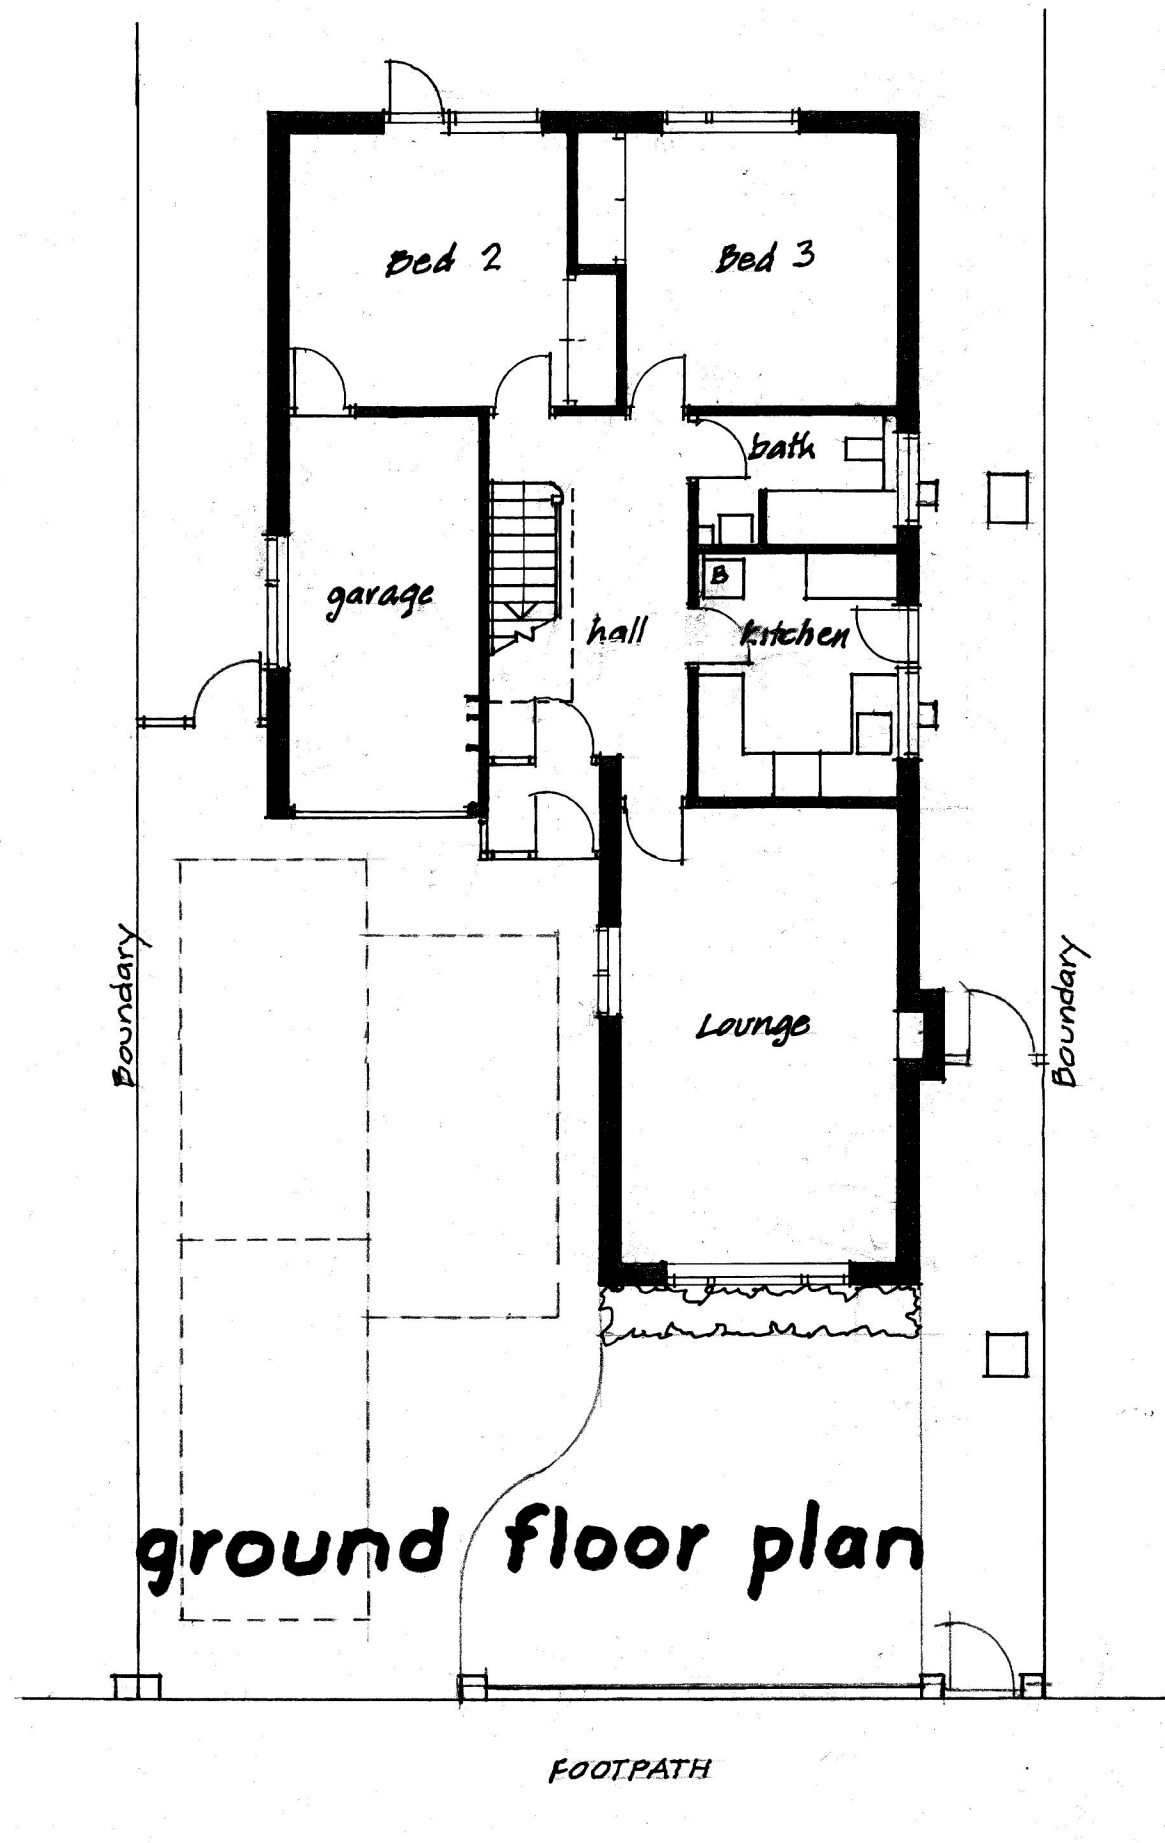


ground floor plan

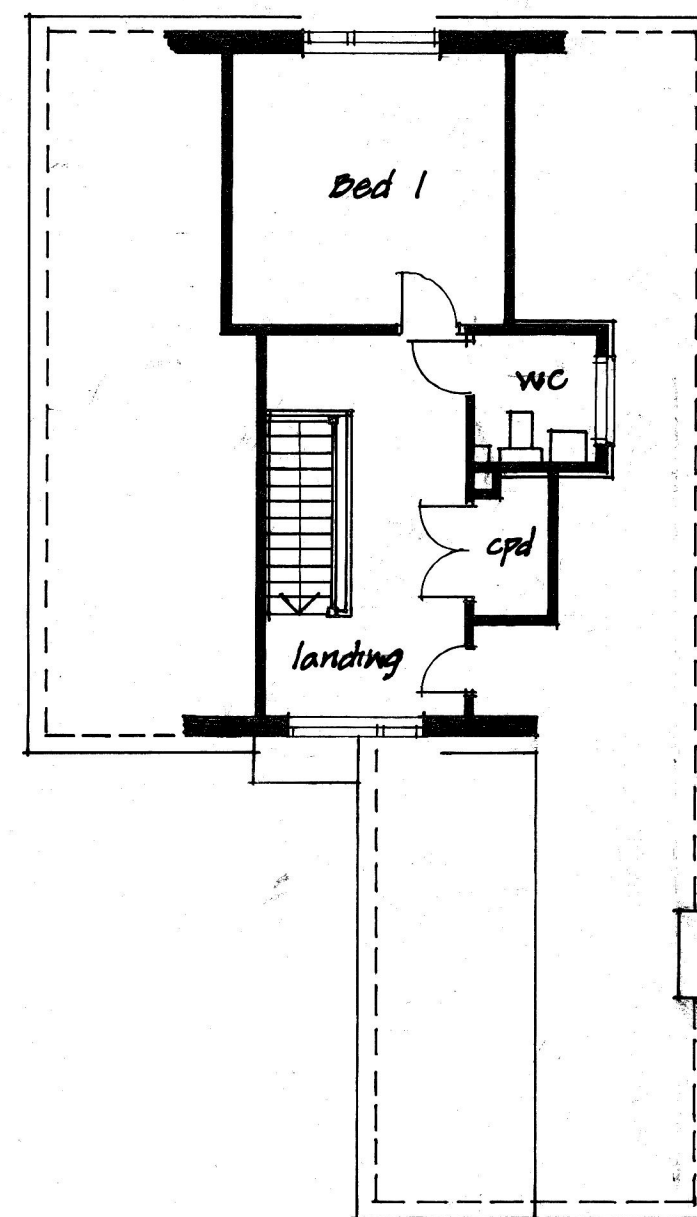

first floor plan

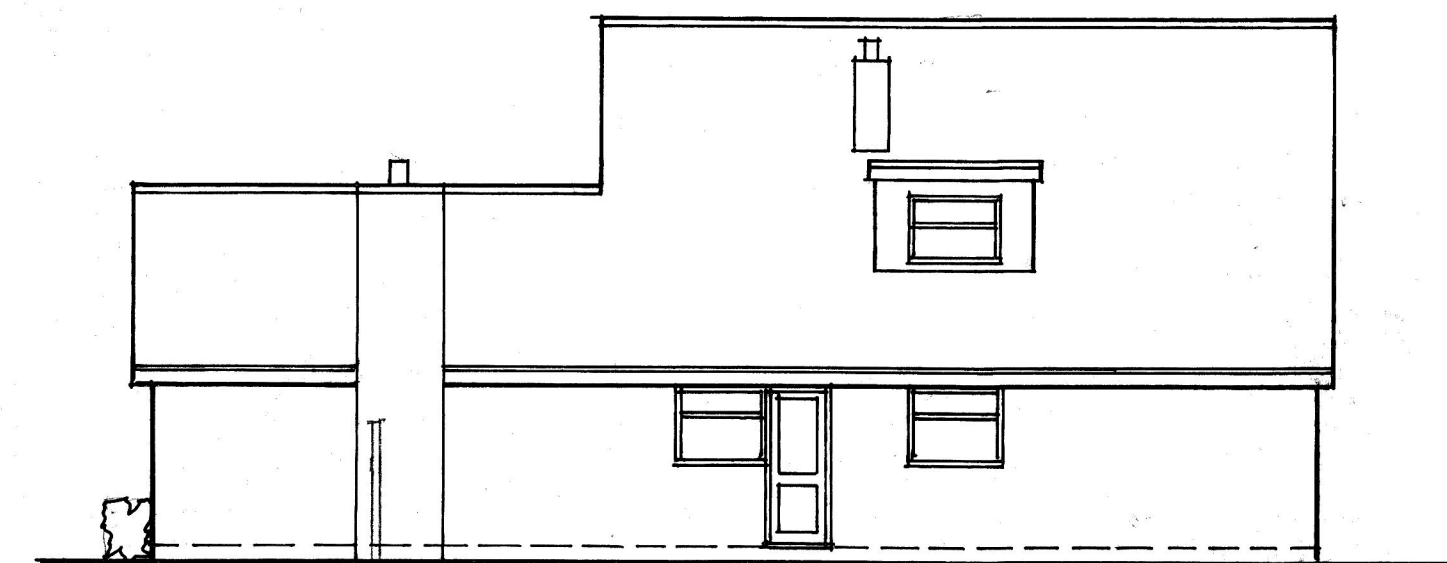

side elevation (N)

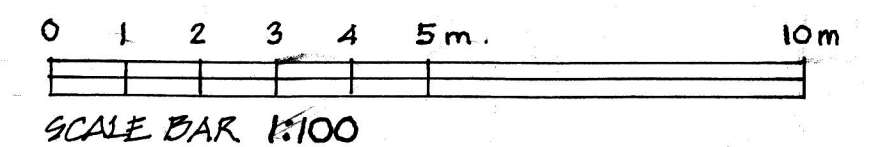

3, GARDE ROAD SONNING, READING BERKSHIRE, RG4 6XJ	Scale 1:100 Date June 2025
EXISTING	Revision 397-01
Countryside Designs countryside_designs@outlook.com	
White Gables School Road Hurst Berks, RG10 0DR 0118 9340390 07811 252850	