


Roof Plan

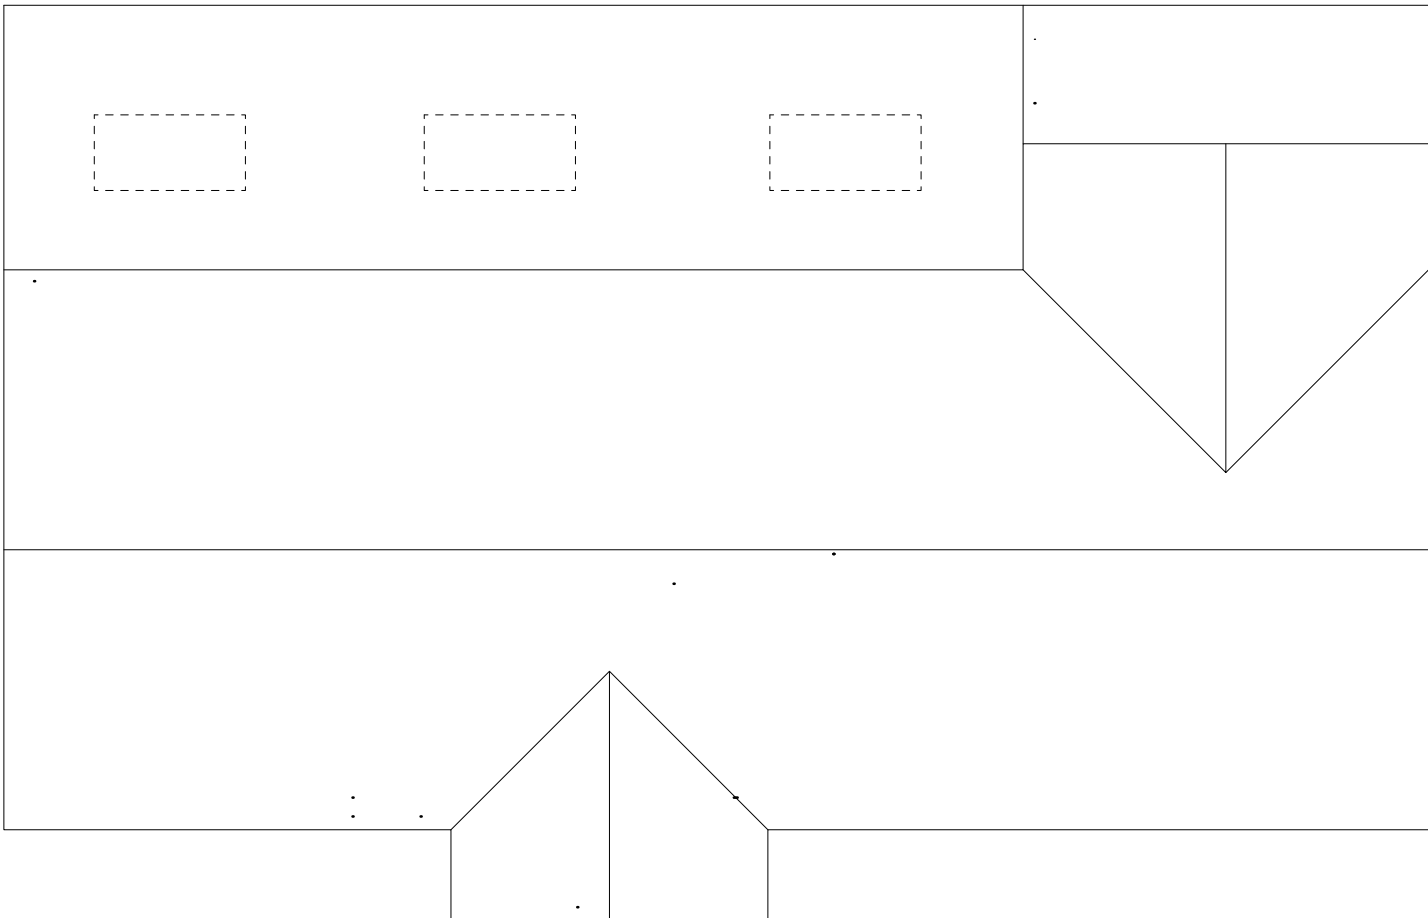

NOTE:-
All dimensions must be checked on site,
and verified with architect.



-	-	-
Date	Revisions	

© copyright David Turner



5 Queens Road, Kingsclere, Nr Newbury
Berkshire. RG20 5ES

TEL: 07733 250978
EMAIL: david@dkr.org.uk

Client
MR S DANCE

Job Title
PROPOSED FIRST
FLOOR EXTENSION


Drawing Title
LAMBWOOD HILL FARM
LAMBWOOD HILL
GRAZELEY

Scale 1:100 Scale A3

Date XX/XX/XX Drawn by DT


Drg No. FD/486/926 Rev. E

Trussed rafters to BS 5268 pt 3 1985 @ 600ccs

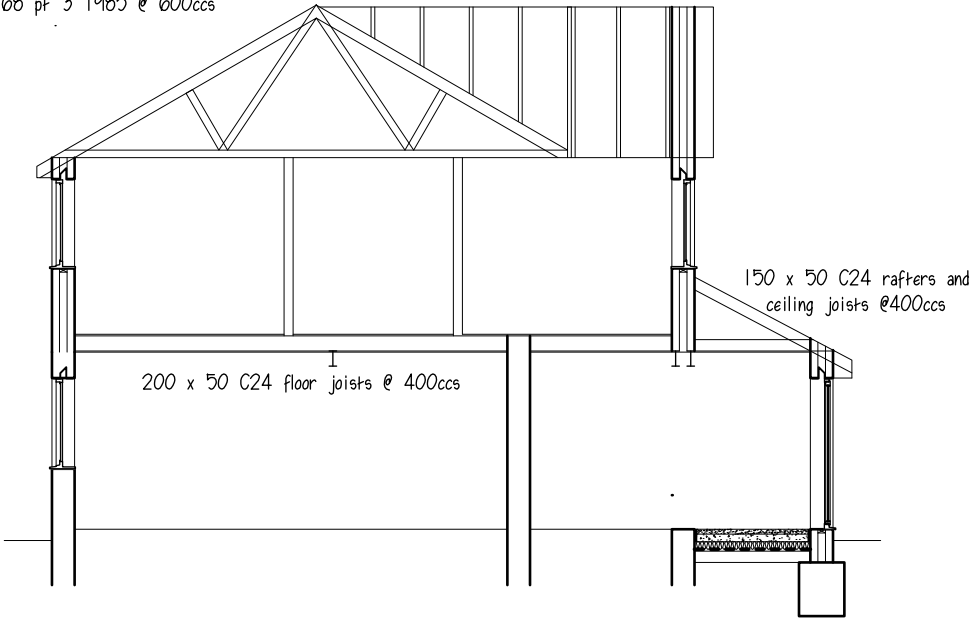

Section

150 x 50 flat roof joists @ 400ccs

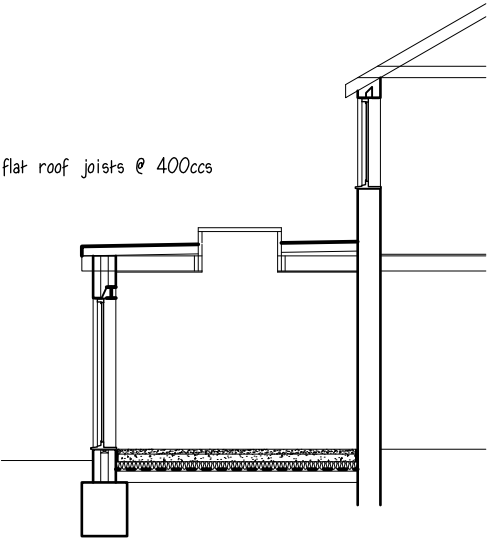

Section