

All dimensions are to be checked on site before work commences.
Figured dimensions to be taken in preference to scaled dimensions.
If in doubt please ask.
© Copyright reserved.




FRONT ELEVATION As Proposed
Scale 1:100



SIDE ELEVATION As Proposed



REAR ELEVATION As Proposed

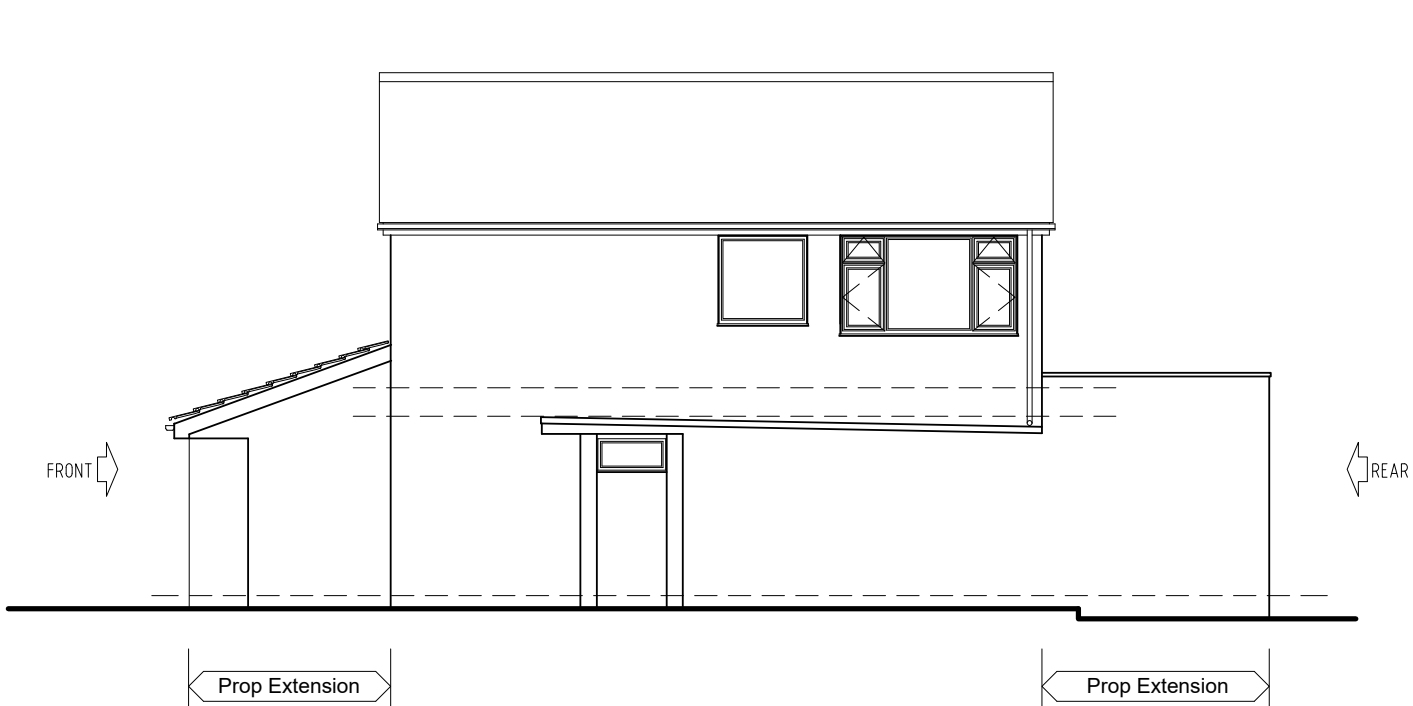

SIDE ELEVATION As Proposed




FRONT ELEVATION As Existing
Scale 1:100




SIDE ELEVATION As Existing



REAR ELEVATION As Existing

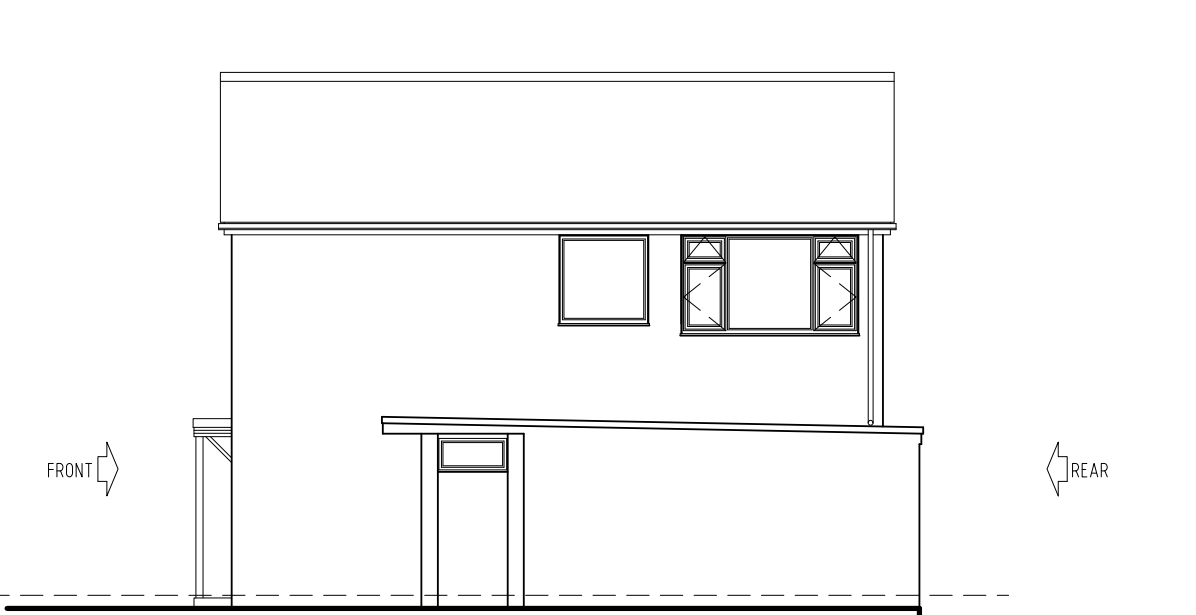

SIDE ELEVATION As Existing

 

Scale Bar 1:100

Rev	Description	Date	Initials
FOR PLANNING SUBMISSION			
HOLTHAM+NEWMAN ARCHITECTS The Old Dairy 282a Hyde End Road, Spencer's Wood, Reading, Berkshire, RG7 1DN T: 07971 316499 E: hello@hnarchitects.co.uk			
Project: 16, Orchard Close Spencer's Wood Reading RG7 1EJ			
Client Mr and Mrs. A. Van der Kamp			
Drawing Title: External Elevations Front, Rear and Side Views - As Existing and Proposed			
Scale: 1:100 @A1		Dwg. No.: 2536-P102	
-		-	
Drawn by: DH		-	
Date: Oct 2025		-	