




EXISTING CONDITIONS

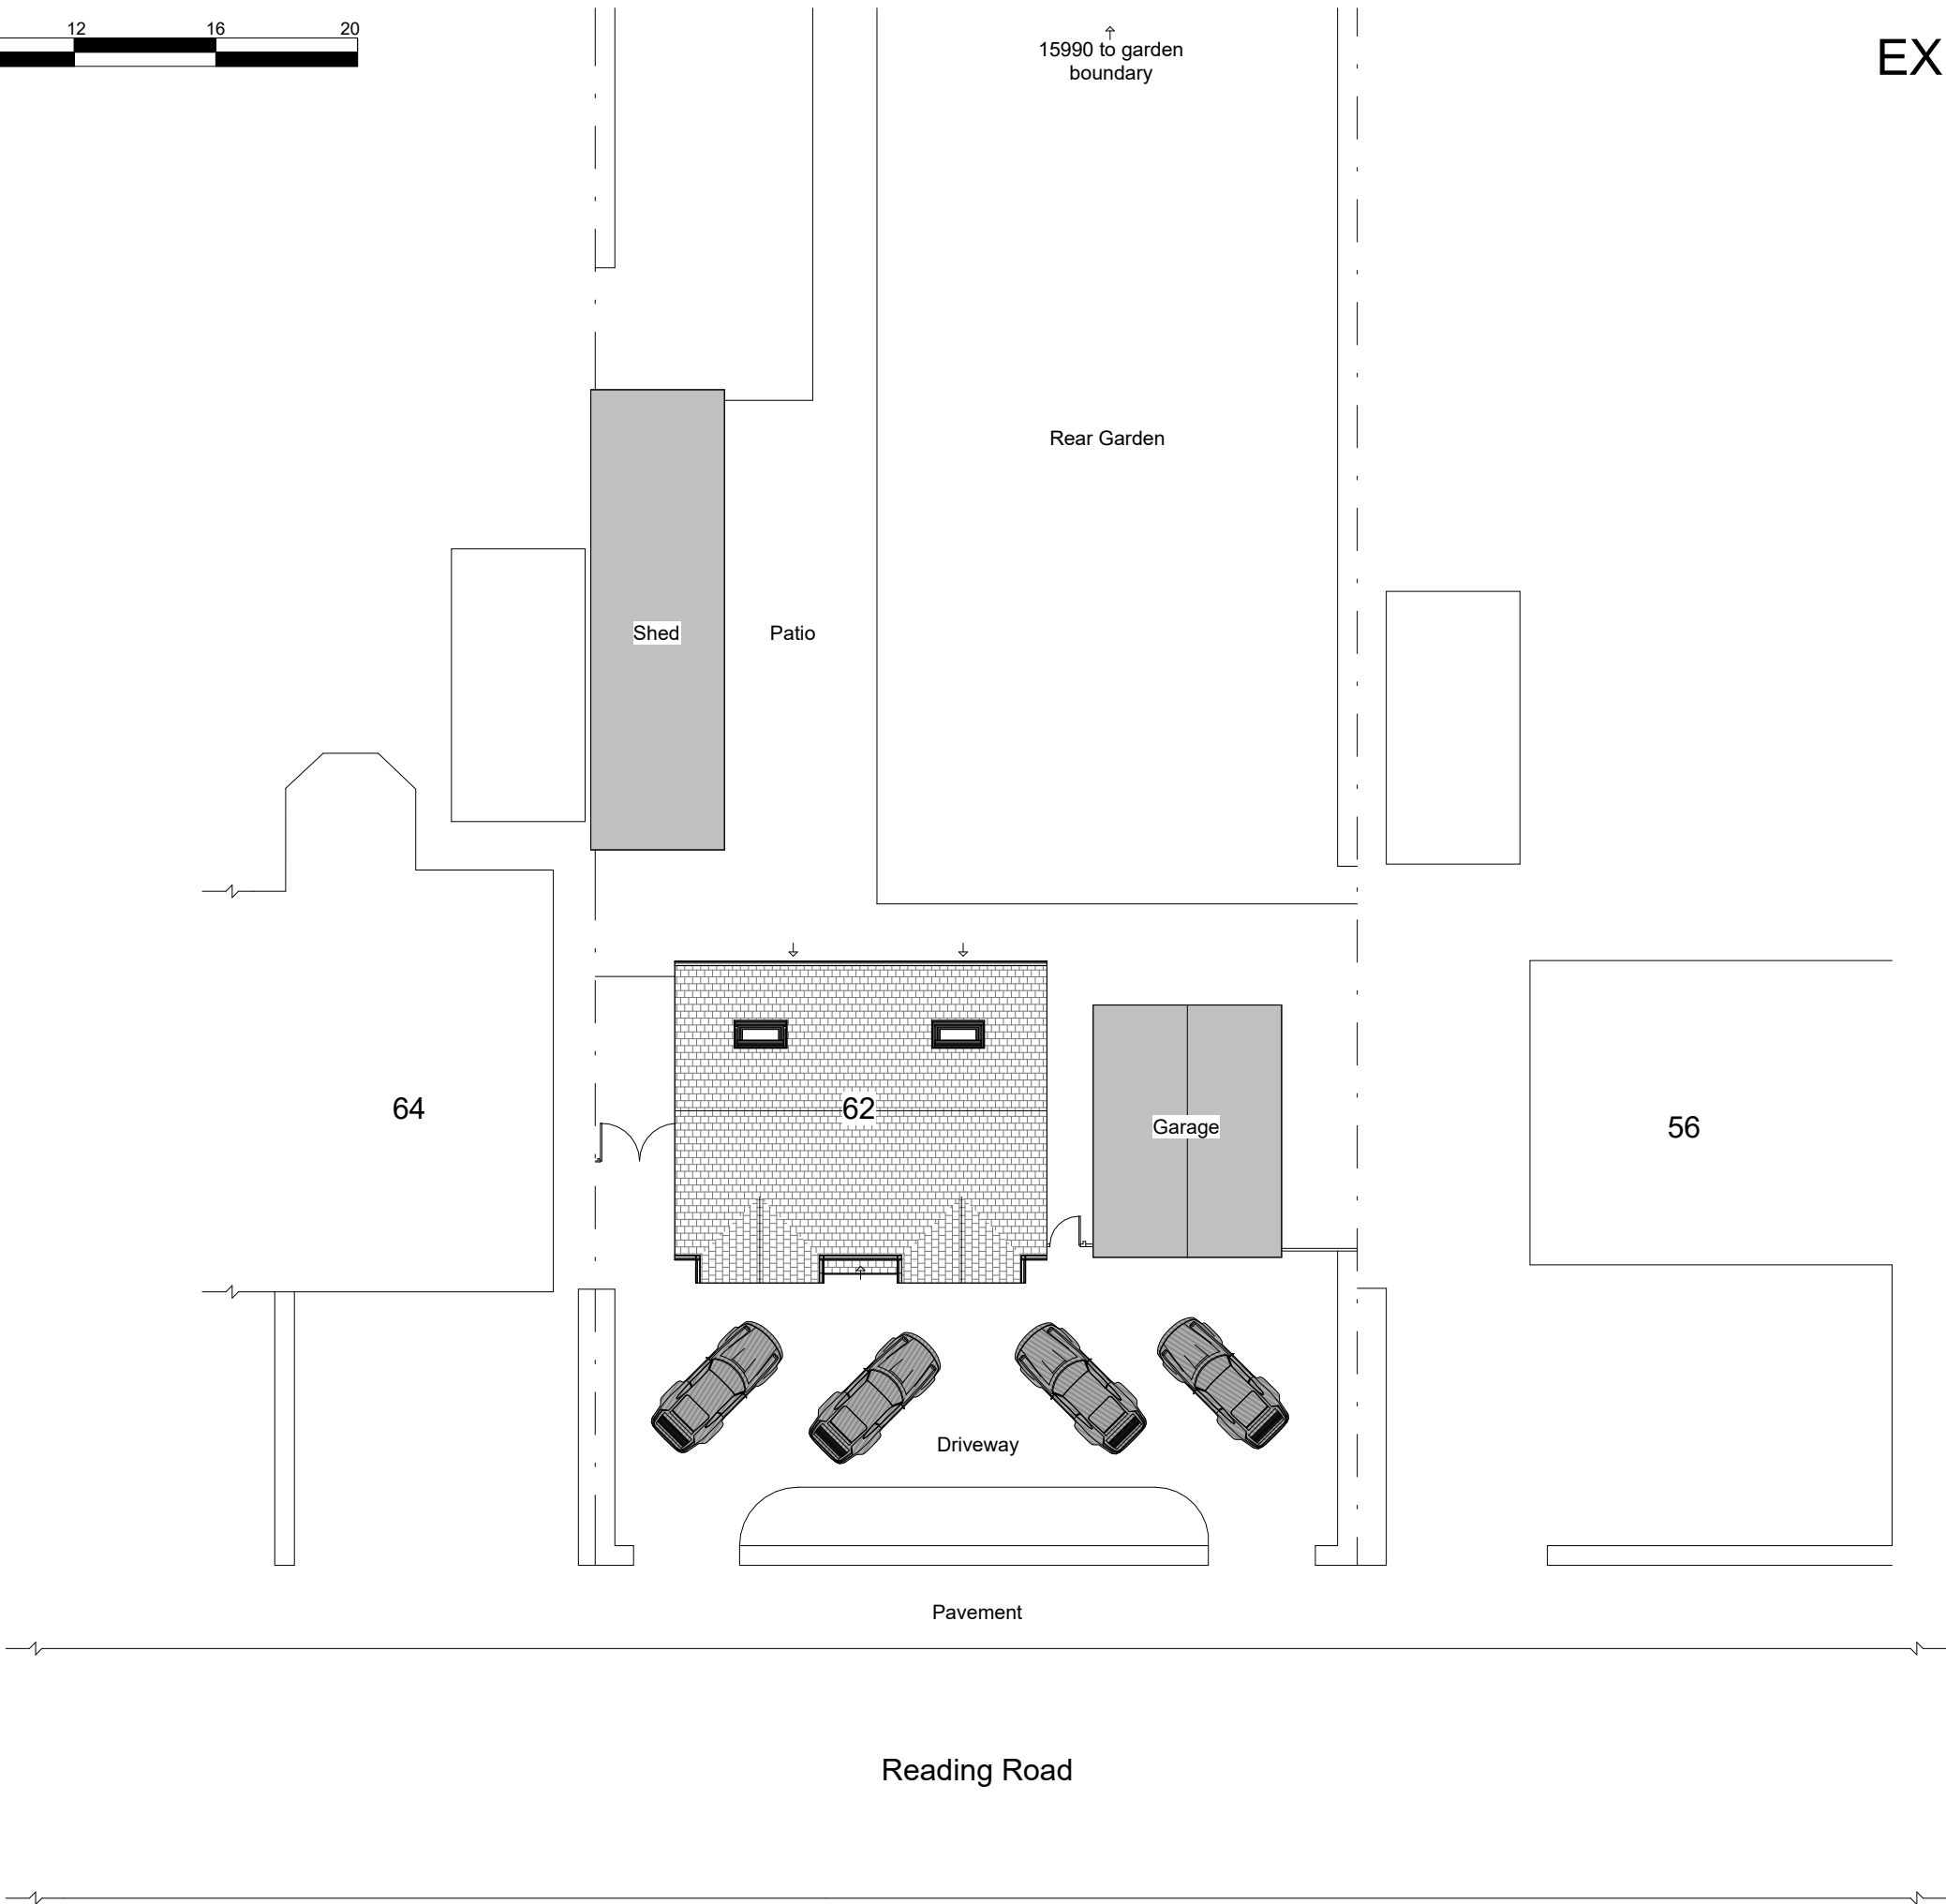


Applicant Boyes Turner Trust Corporation		
Address 62 Reading Road, Woodley, RG5 3DB		
Drawing Existing Site Plan (Extended)		
Drawn by CS	Checked by JC	Date Jan 2025
Drawing No D&PM 4064 / 01.5	Rev	Scale 1 : 200
		Size A3
COPYRIGHT This Drawing, design proposal and its content are protected by copyright and can only be used under license and with the expressed authority of Steven Docker Associates.		

EXISTING SITE PLAN - EXTENDED
1 : 200



PLANNING APPLICATION DRAWINGS

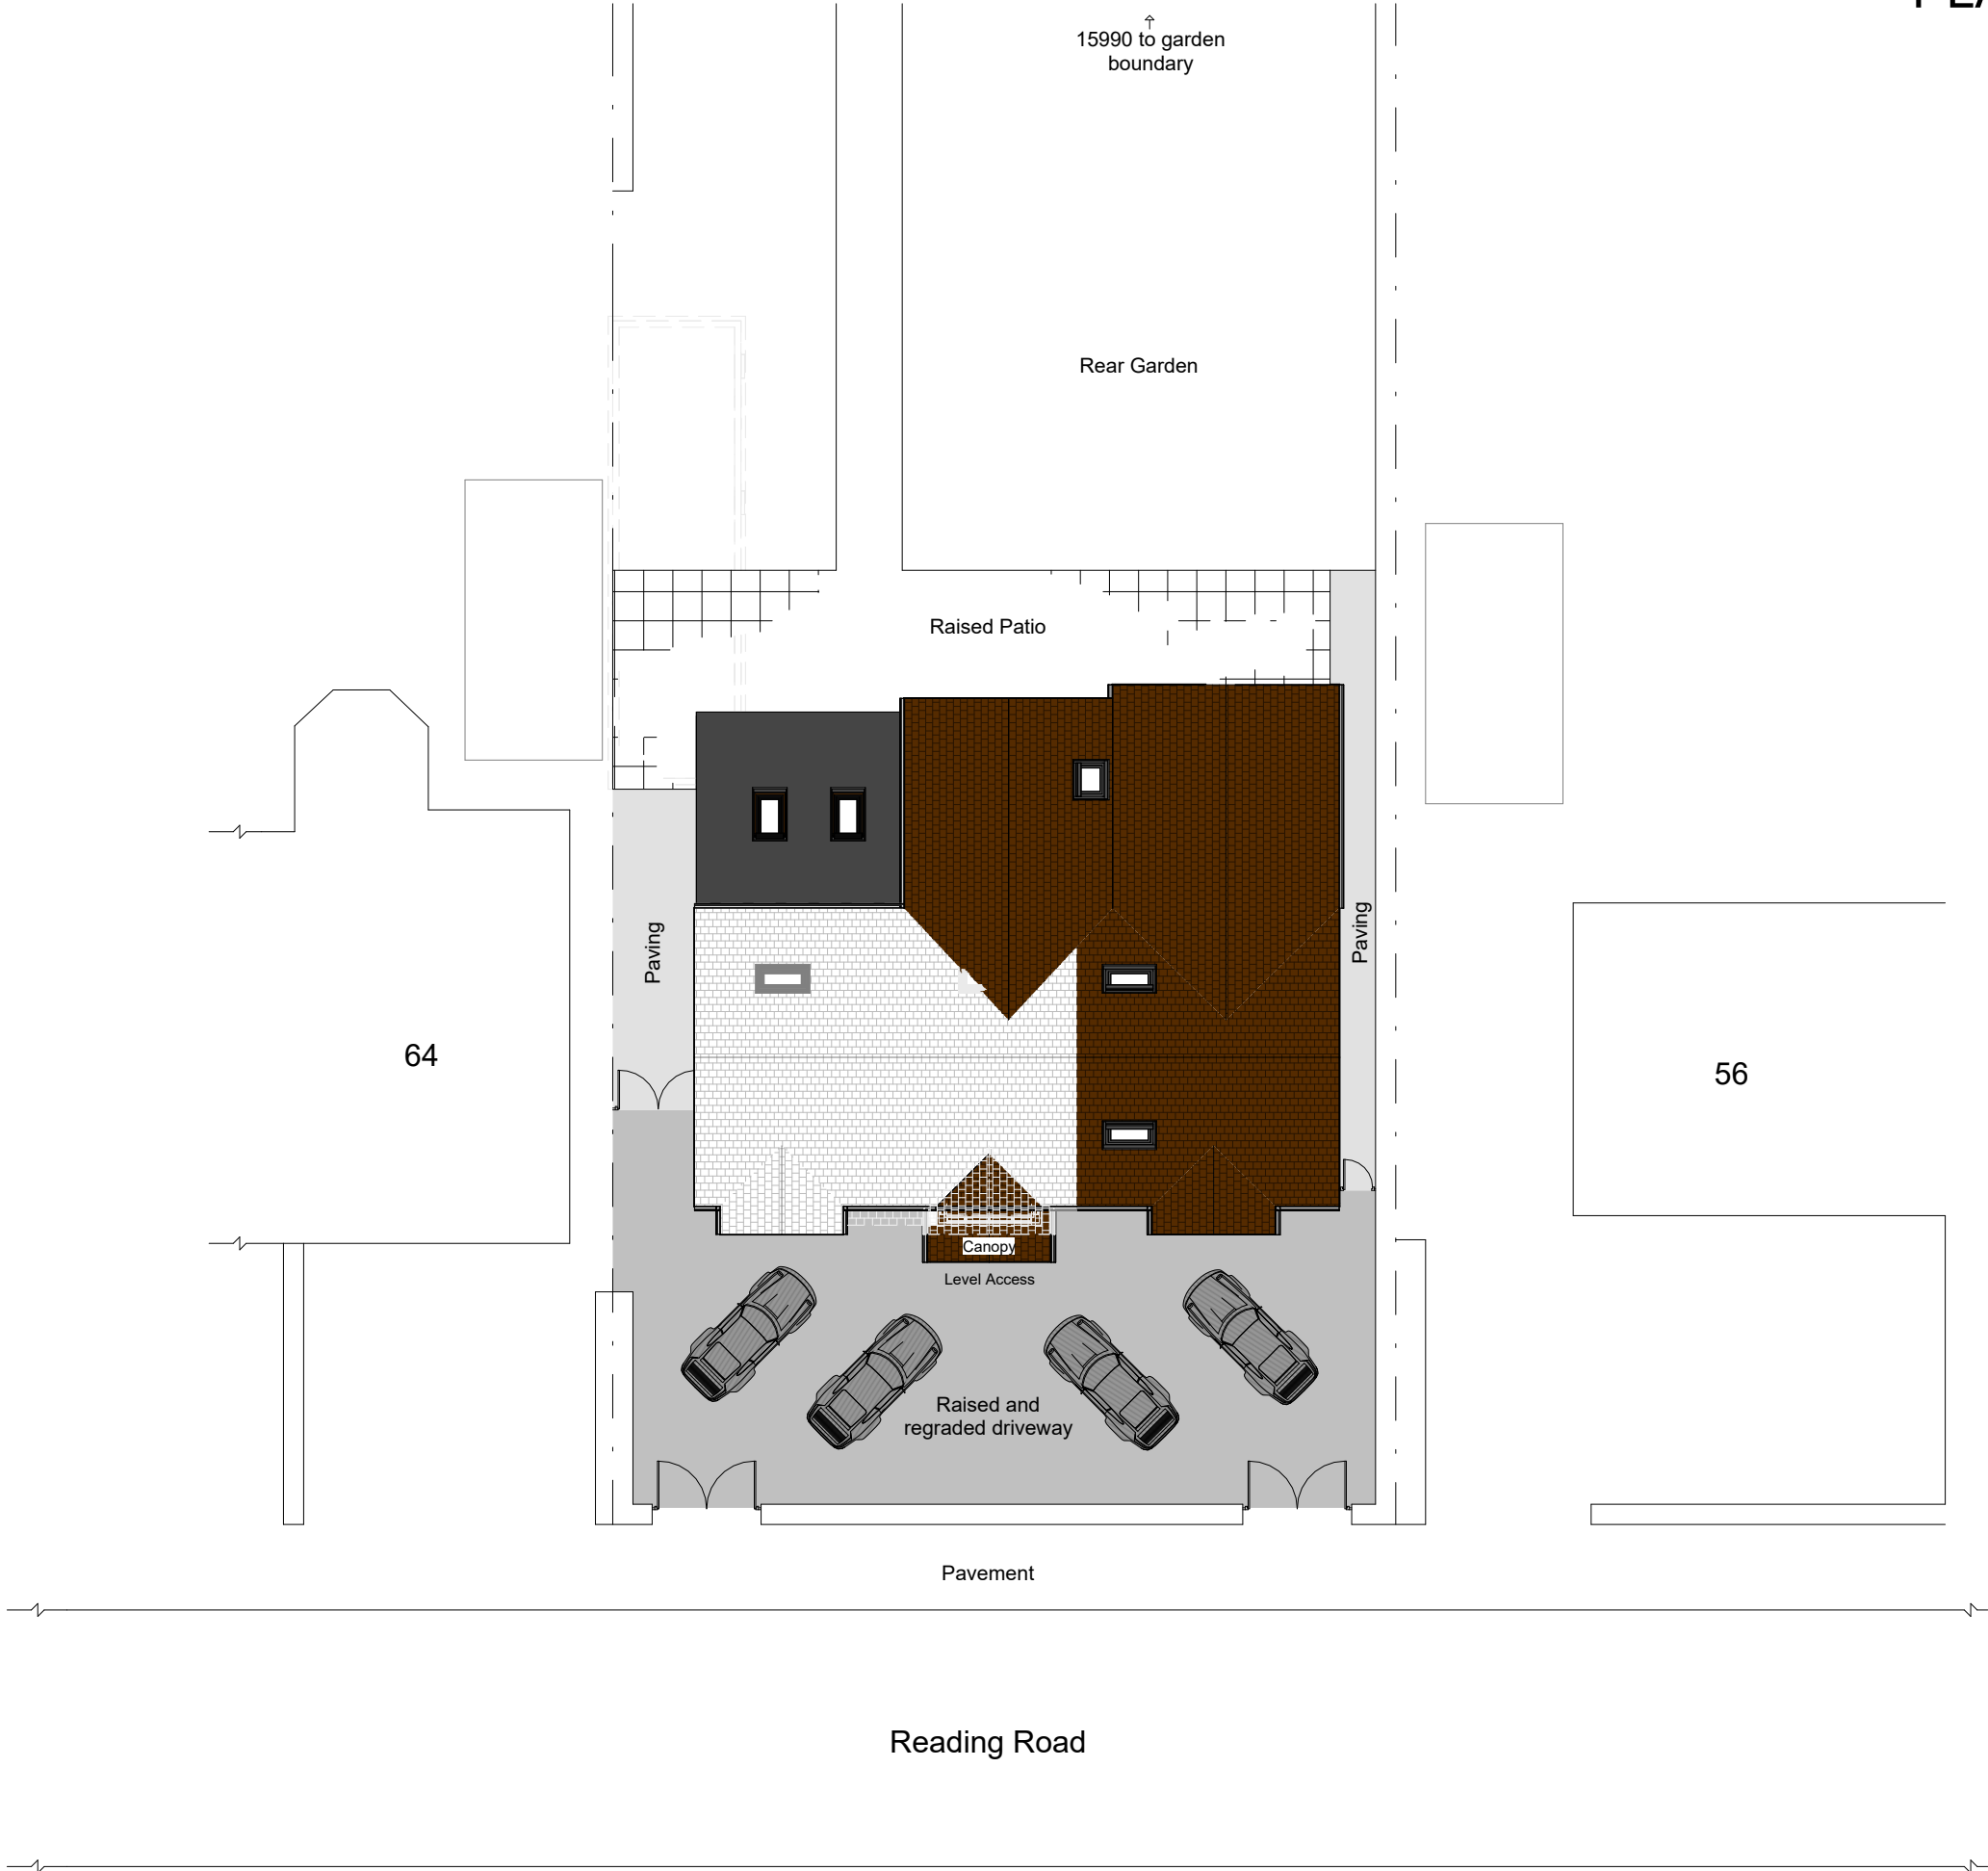

Applicant Boyes Turner Trust Corporation		
Address 62 Reading Road, Woodley, RG5 3DB		
Drawing Proposed Site Plan (Extended)		
Drawn by CS	Checked by JC	Date Jan 2025
Drawing No D&PM 4064 / 04.1	Rev	Scale 1 : 200
		Size A3
COPYRIGHT This Drawing, design proposal and its content are protected by copyright and can only be used under license and with the expressed authority of Steven Docker Associates.		